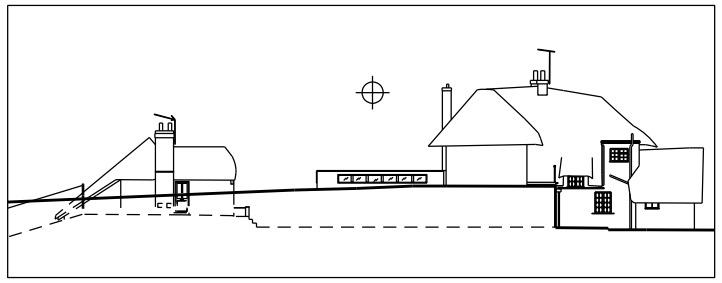

1.500 key

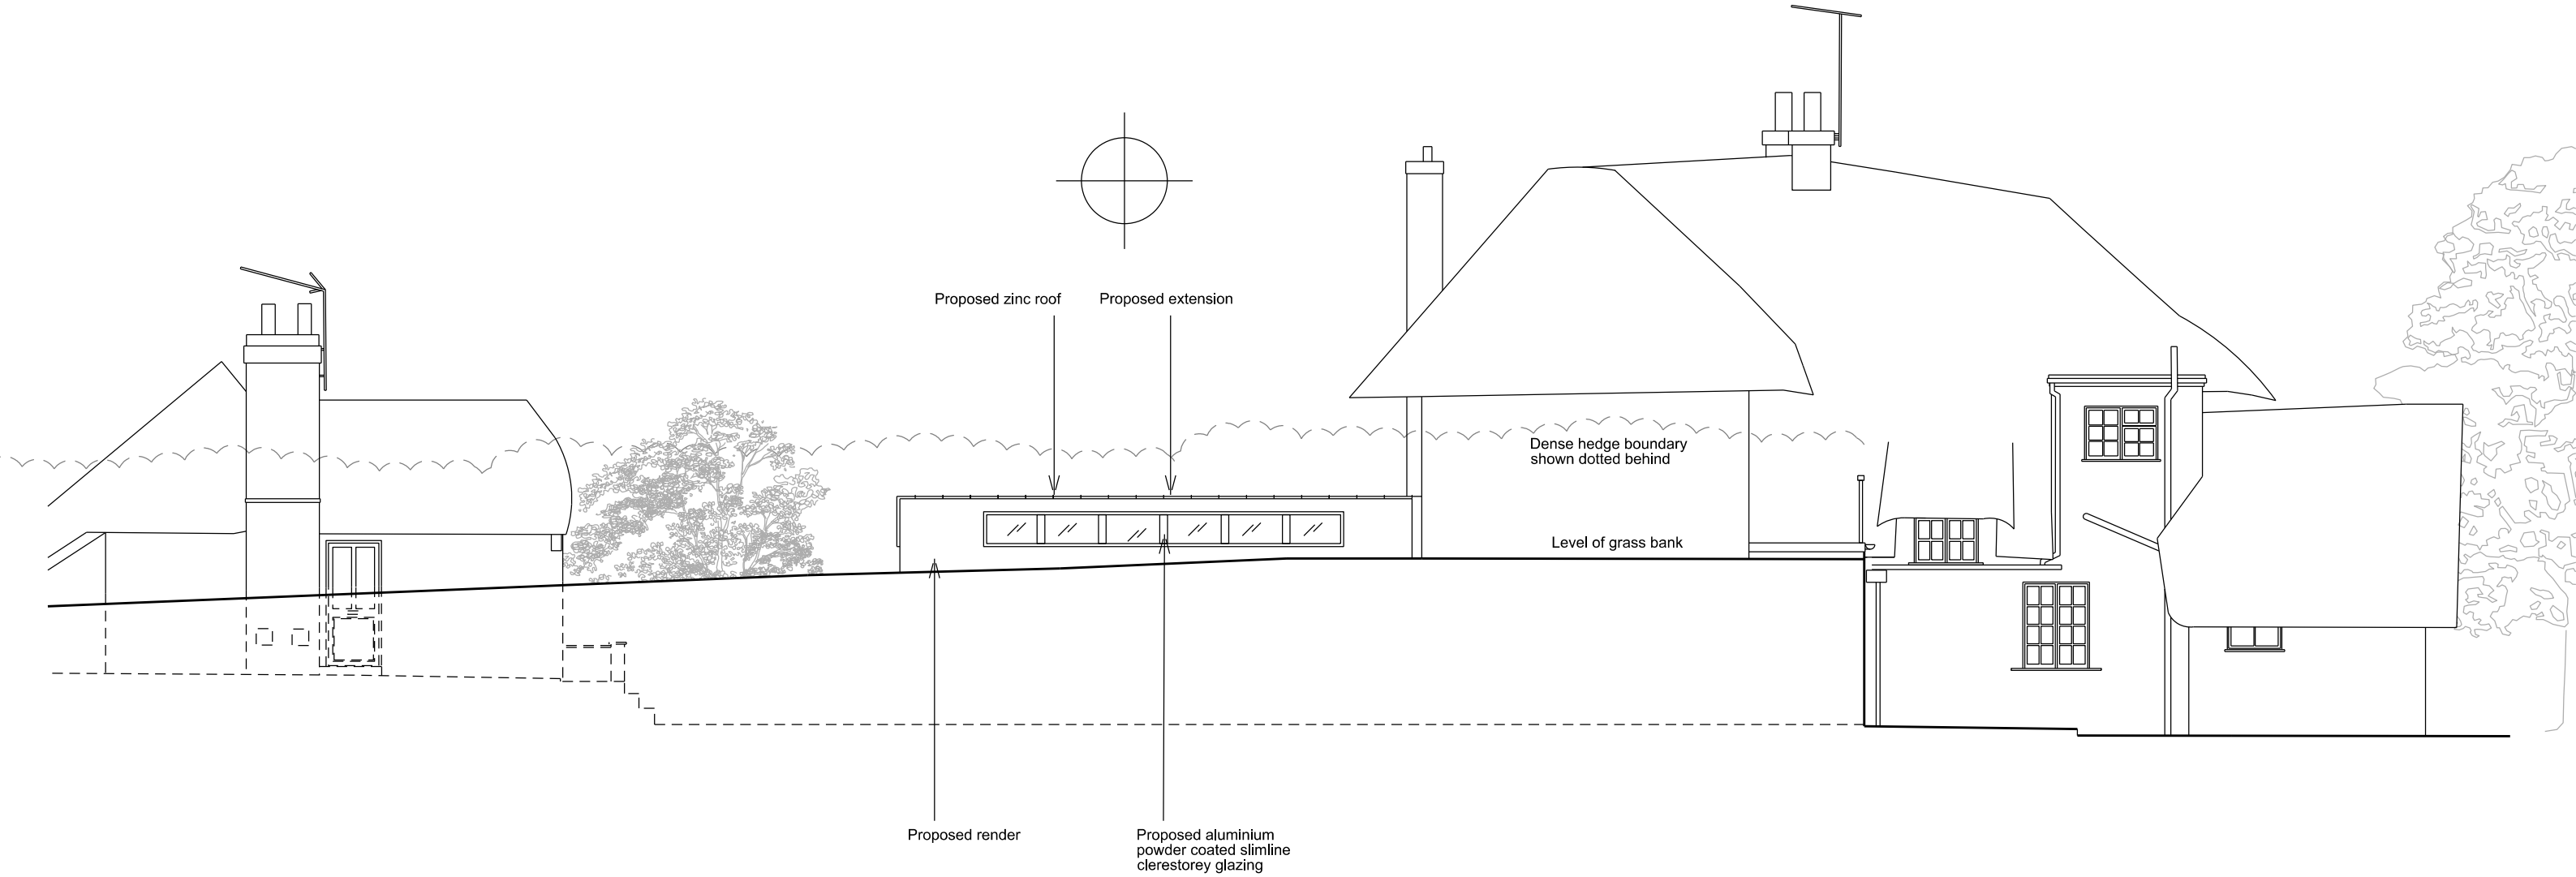

PLANNING

00 05

STUDIO BATTERSBY EDGLEY
BA (hons), Dip Arch, ARB

Drawing name: Proposed Rear / West Elevation		
Date: March 2018	Job no: 105	Drawing no: PL - 06
Scale: 1:100@ A3	Revision:	Drawn by: NW

Project name:
Test Lodge