Street scene of proposed building (with existing buildings shown in outline).

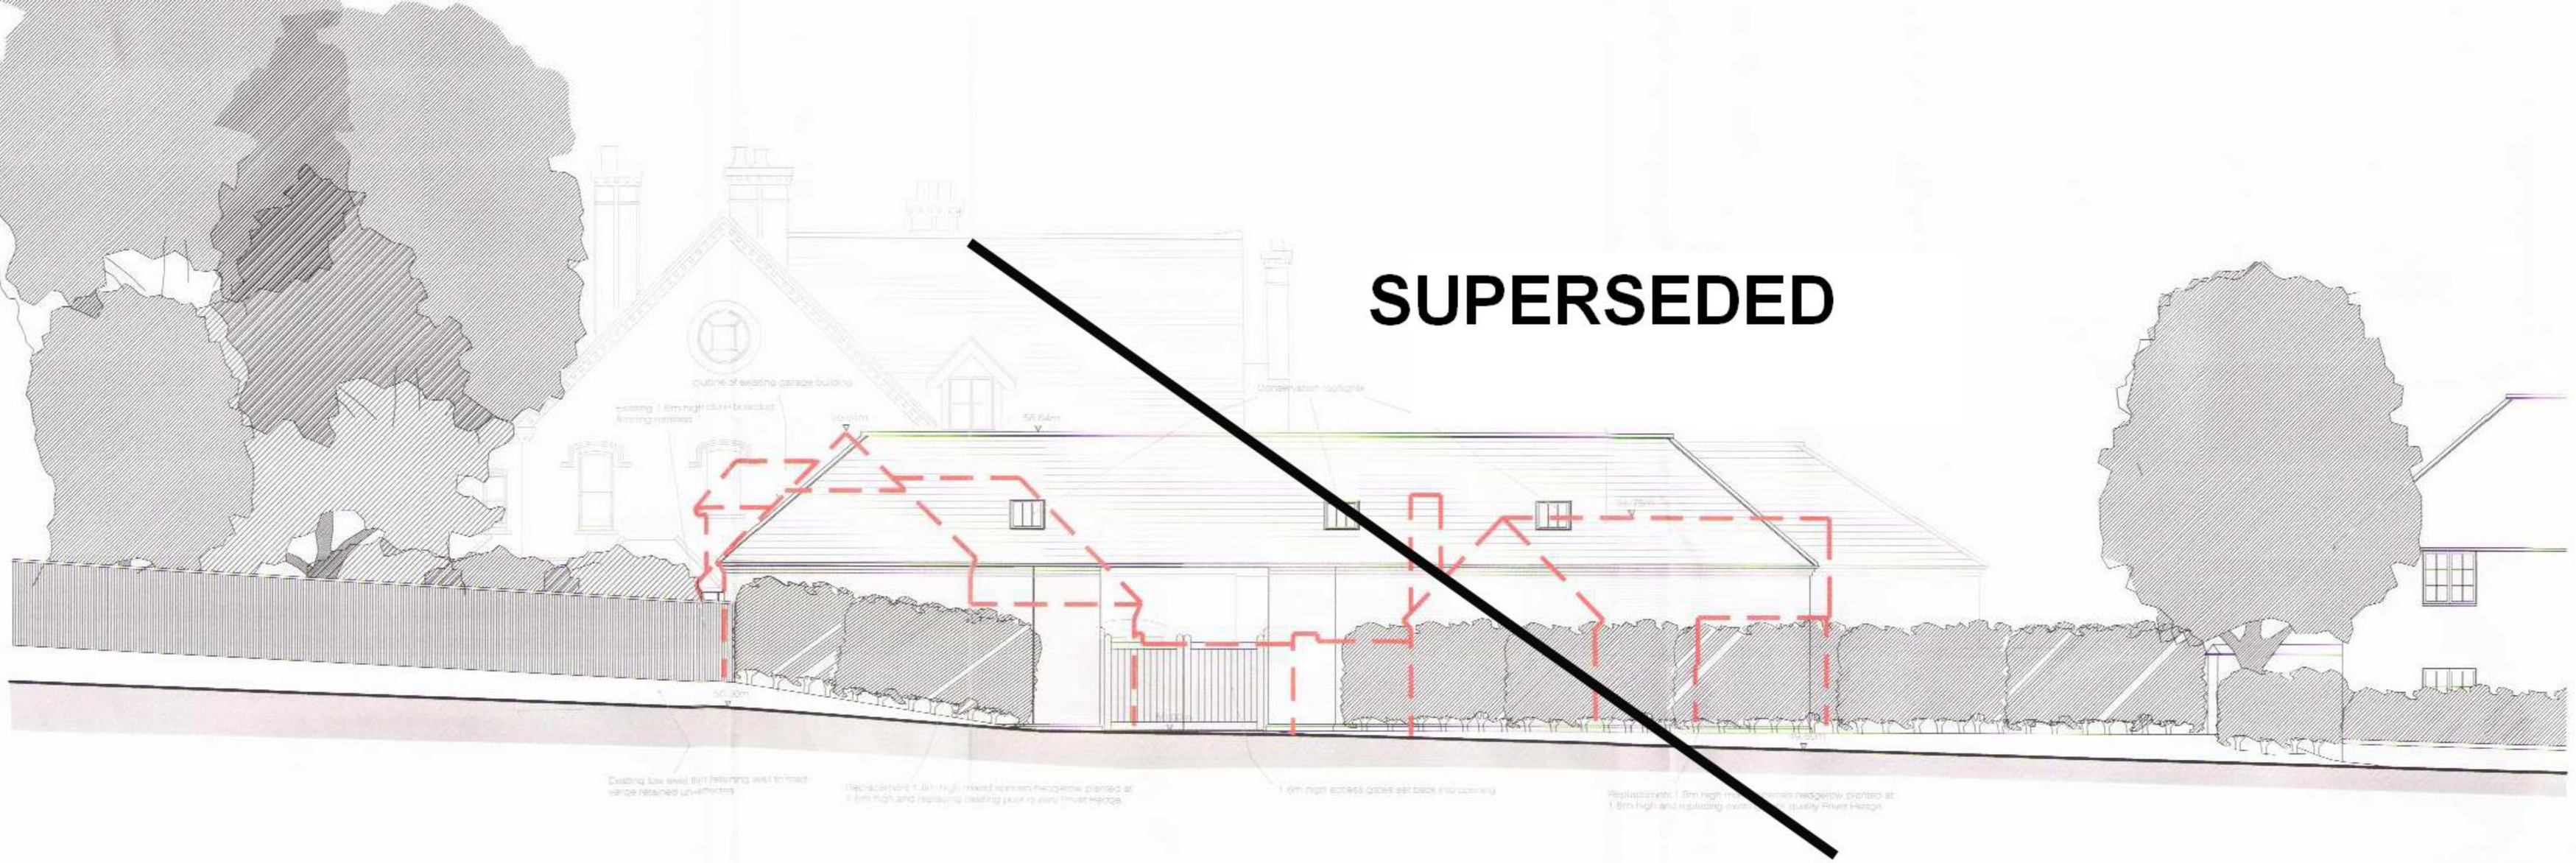

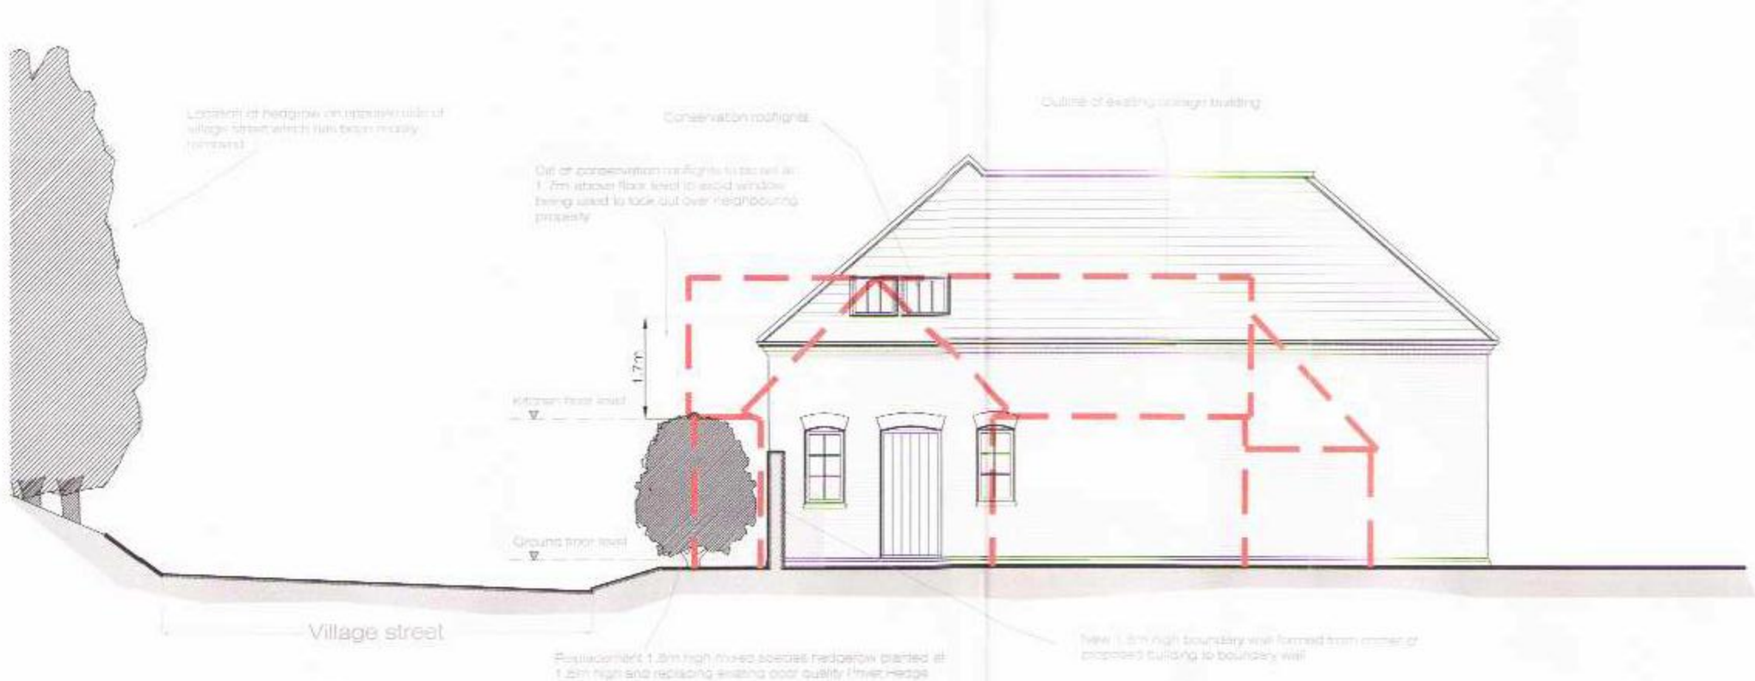

Section through
looking east along village street

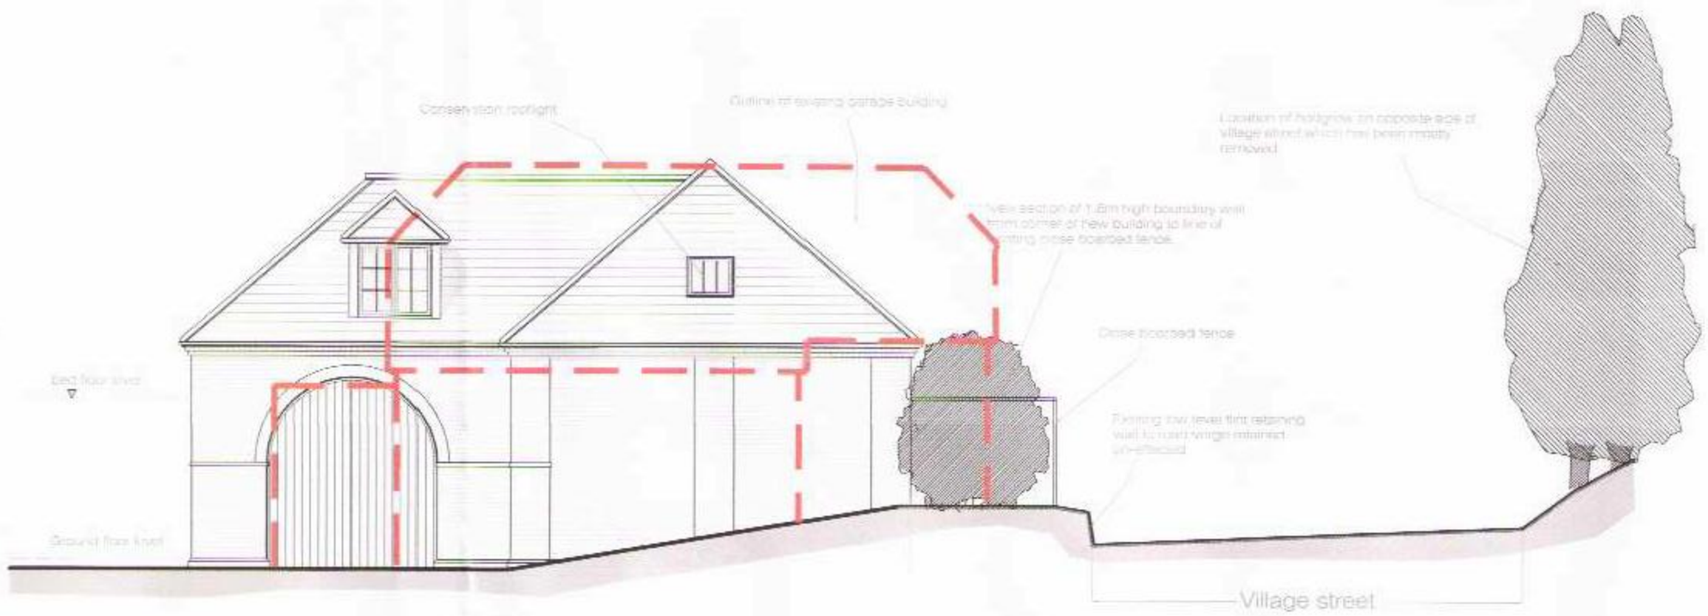

Section through
looking east along village street