Rev	Date	Description	Rev By

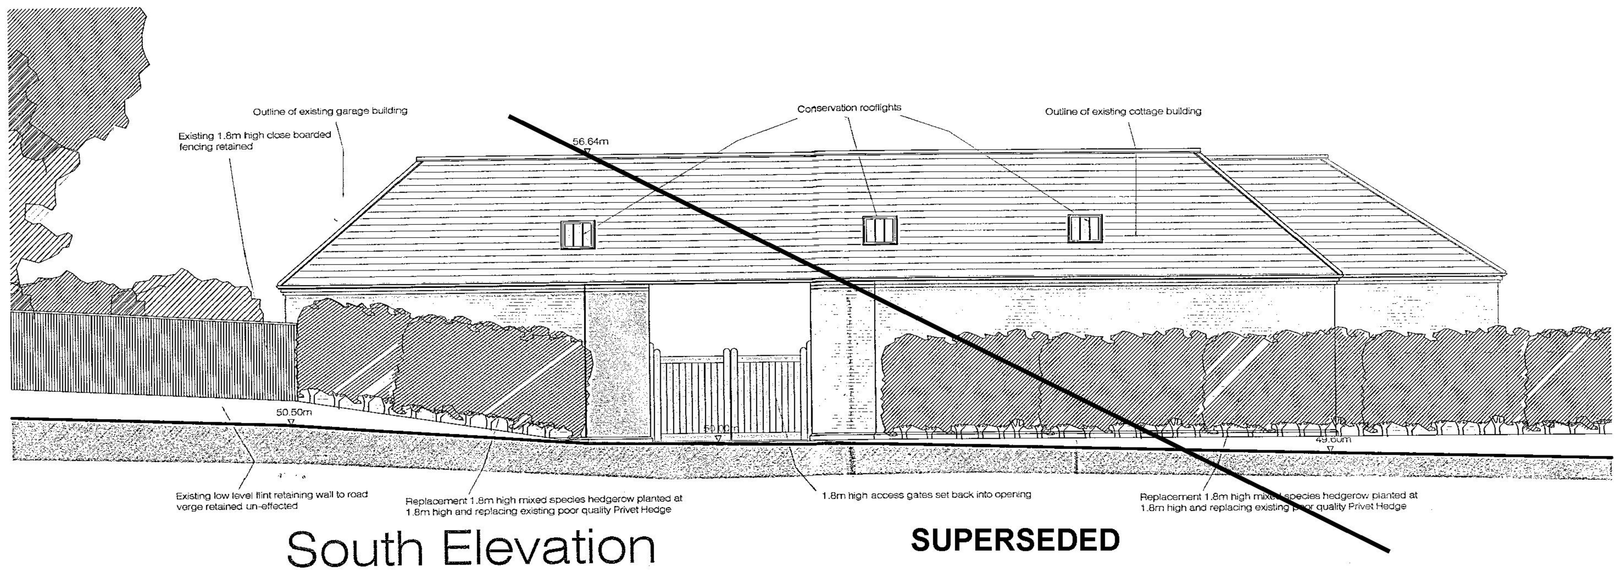

South Elevation

SUPERSEDED

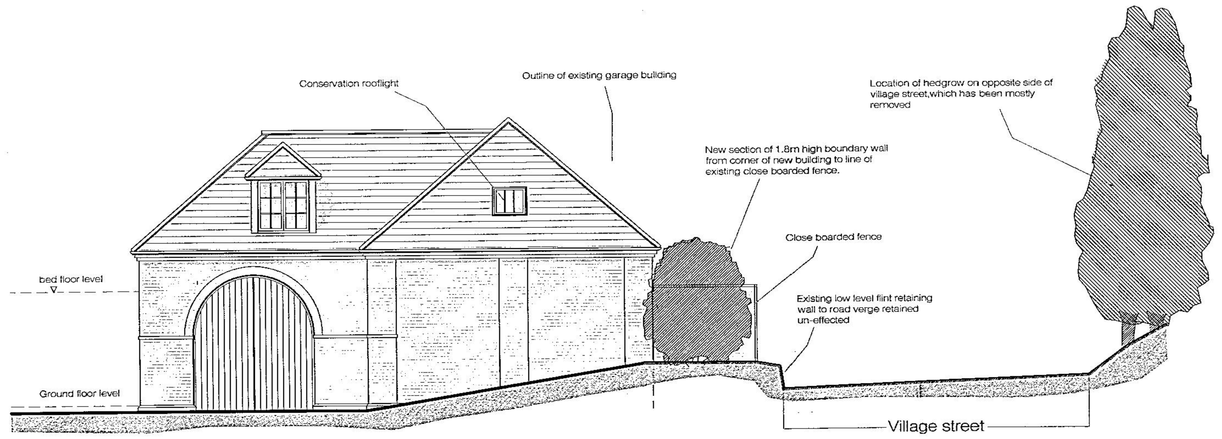

West Elevation

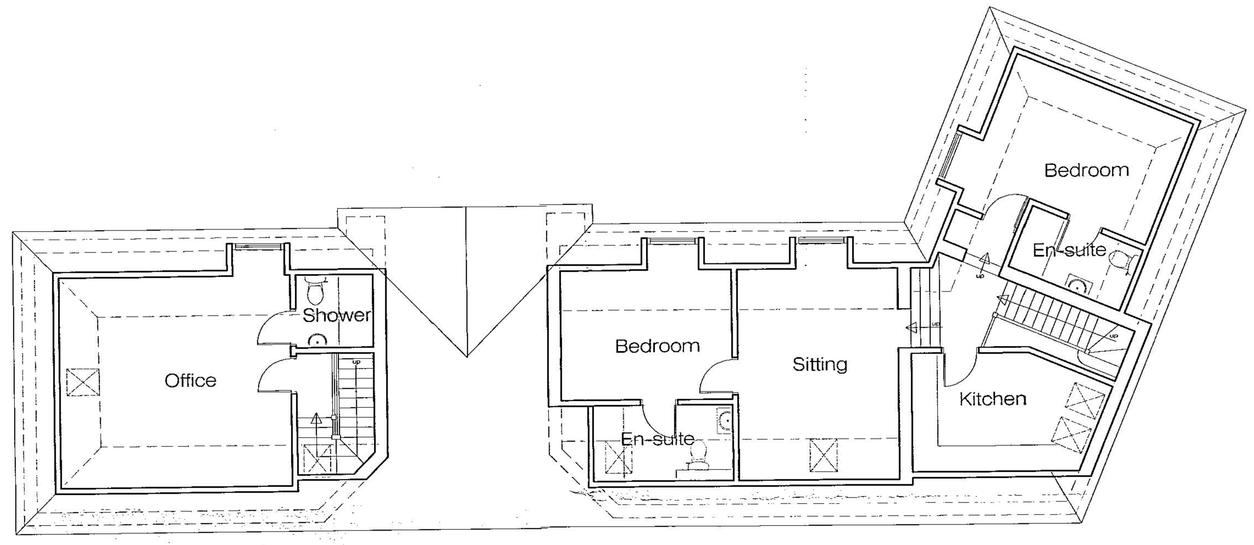

First floor plan

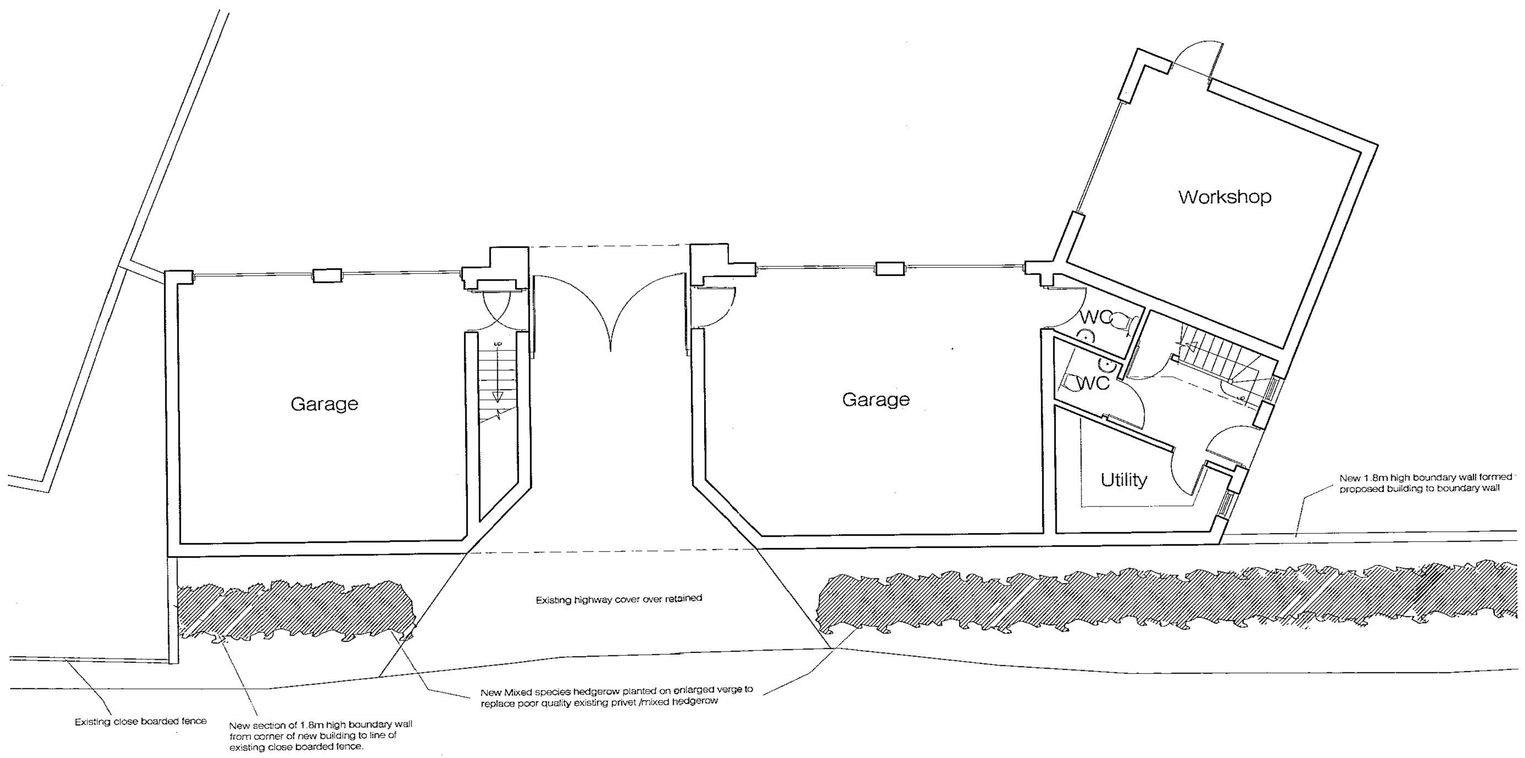

Ground floor plan

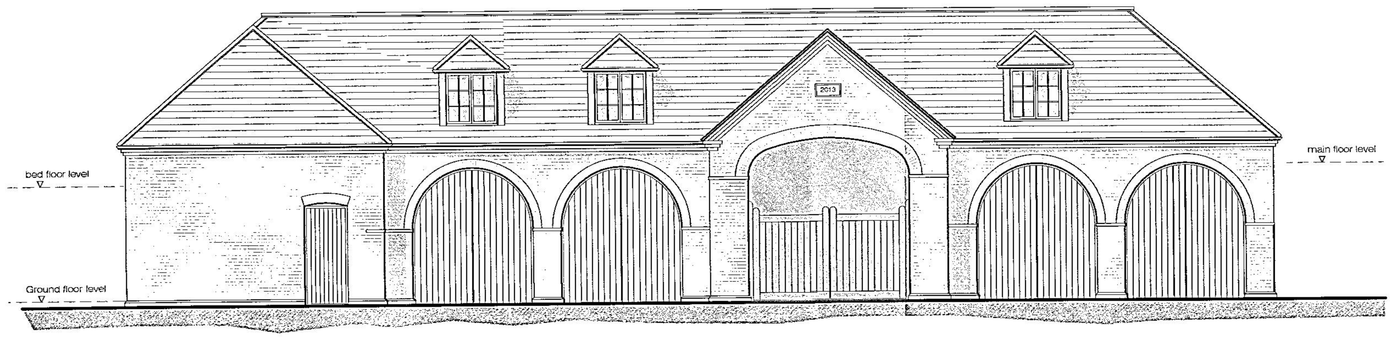

North Elevation

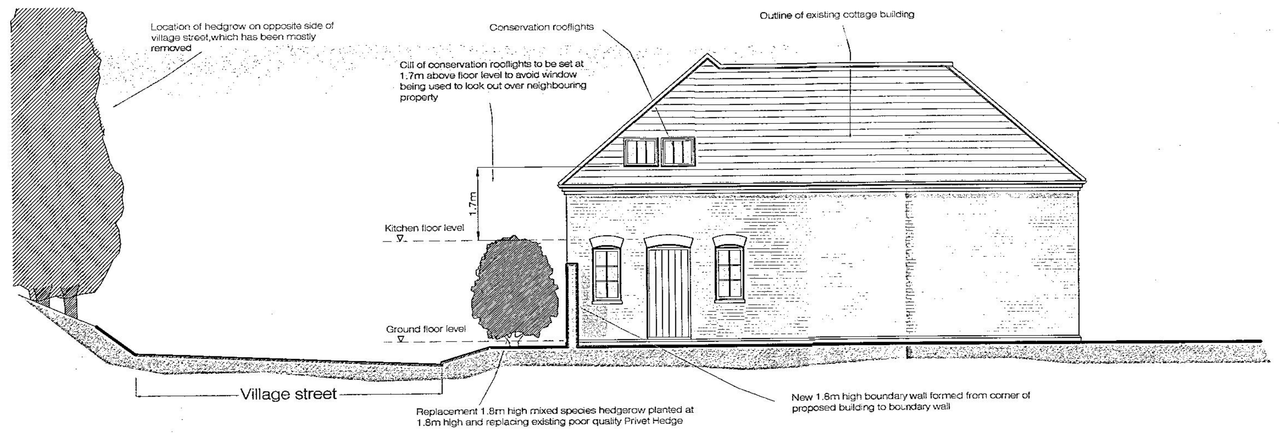

East Elevation

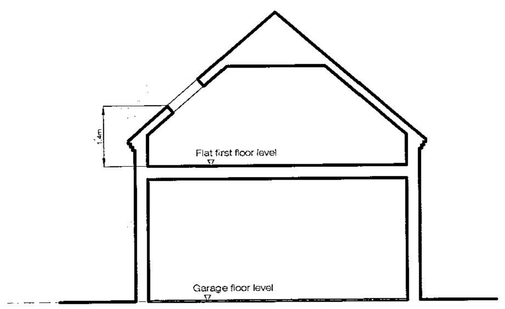

Main building

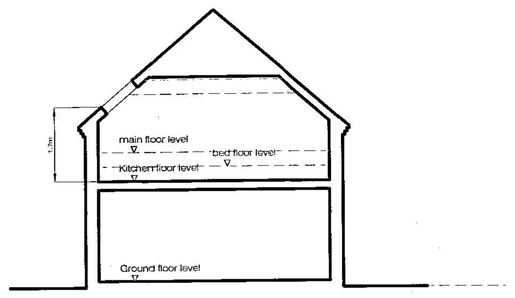

workshop section

Sections through

BCM
The Old Dairy
Winchester Hill
Sutton Scotney
Near Winchester
Hampshire
S021 3NZ

Tel 01962 763900
Fax 01962 763901

Email info@bcm.co.uk
www.bcm.co.uk

Architecture

Project	Broxton House, Chilbolton		
Client	Mr & Mrs Husson		
Scale	1:100 @ A1		
Drawing No	JF390.201		
Drawn By	JF	Date	Oct 2012
Drawing Title	Proposed Plans and elevations		