Rev	Date	Description	Rev By

SUPERSEDED

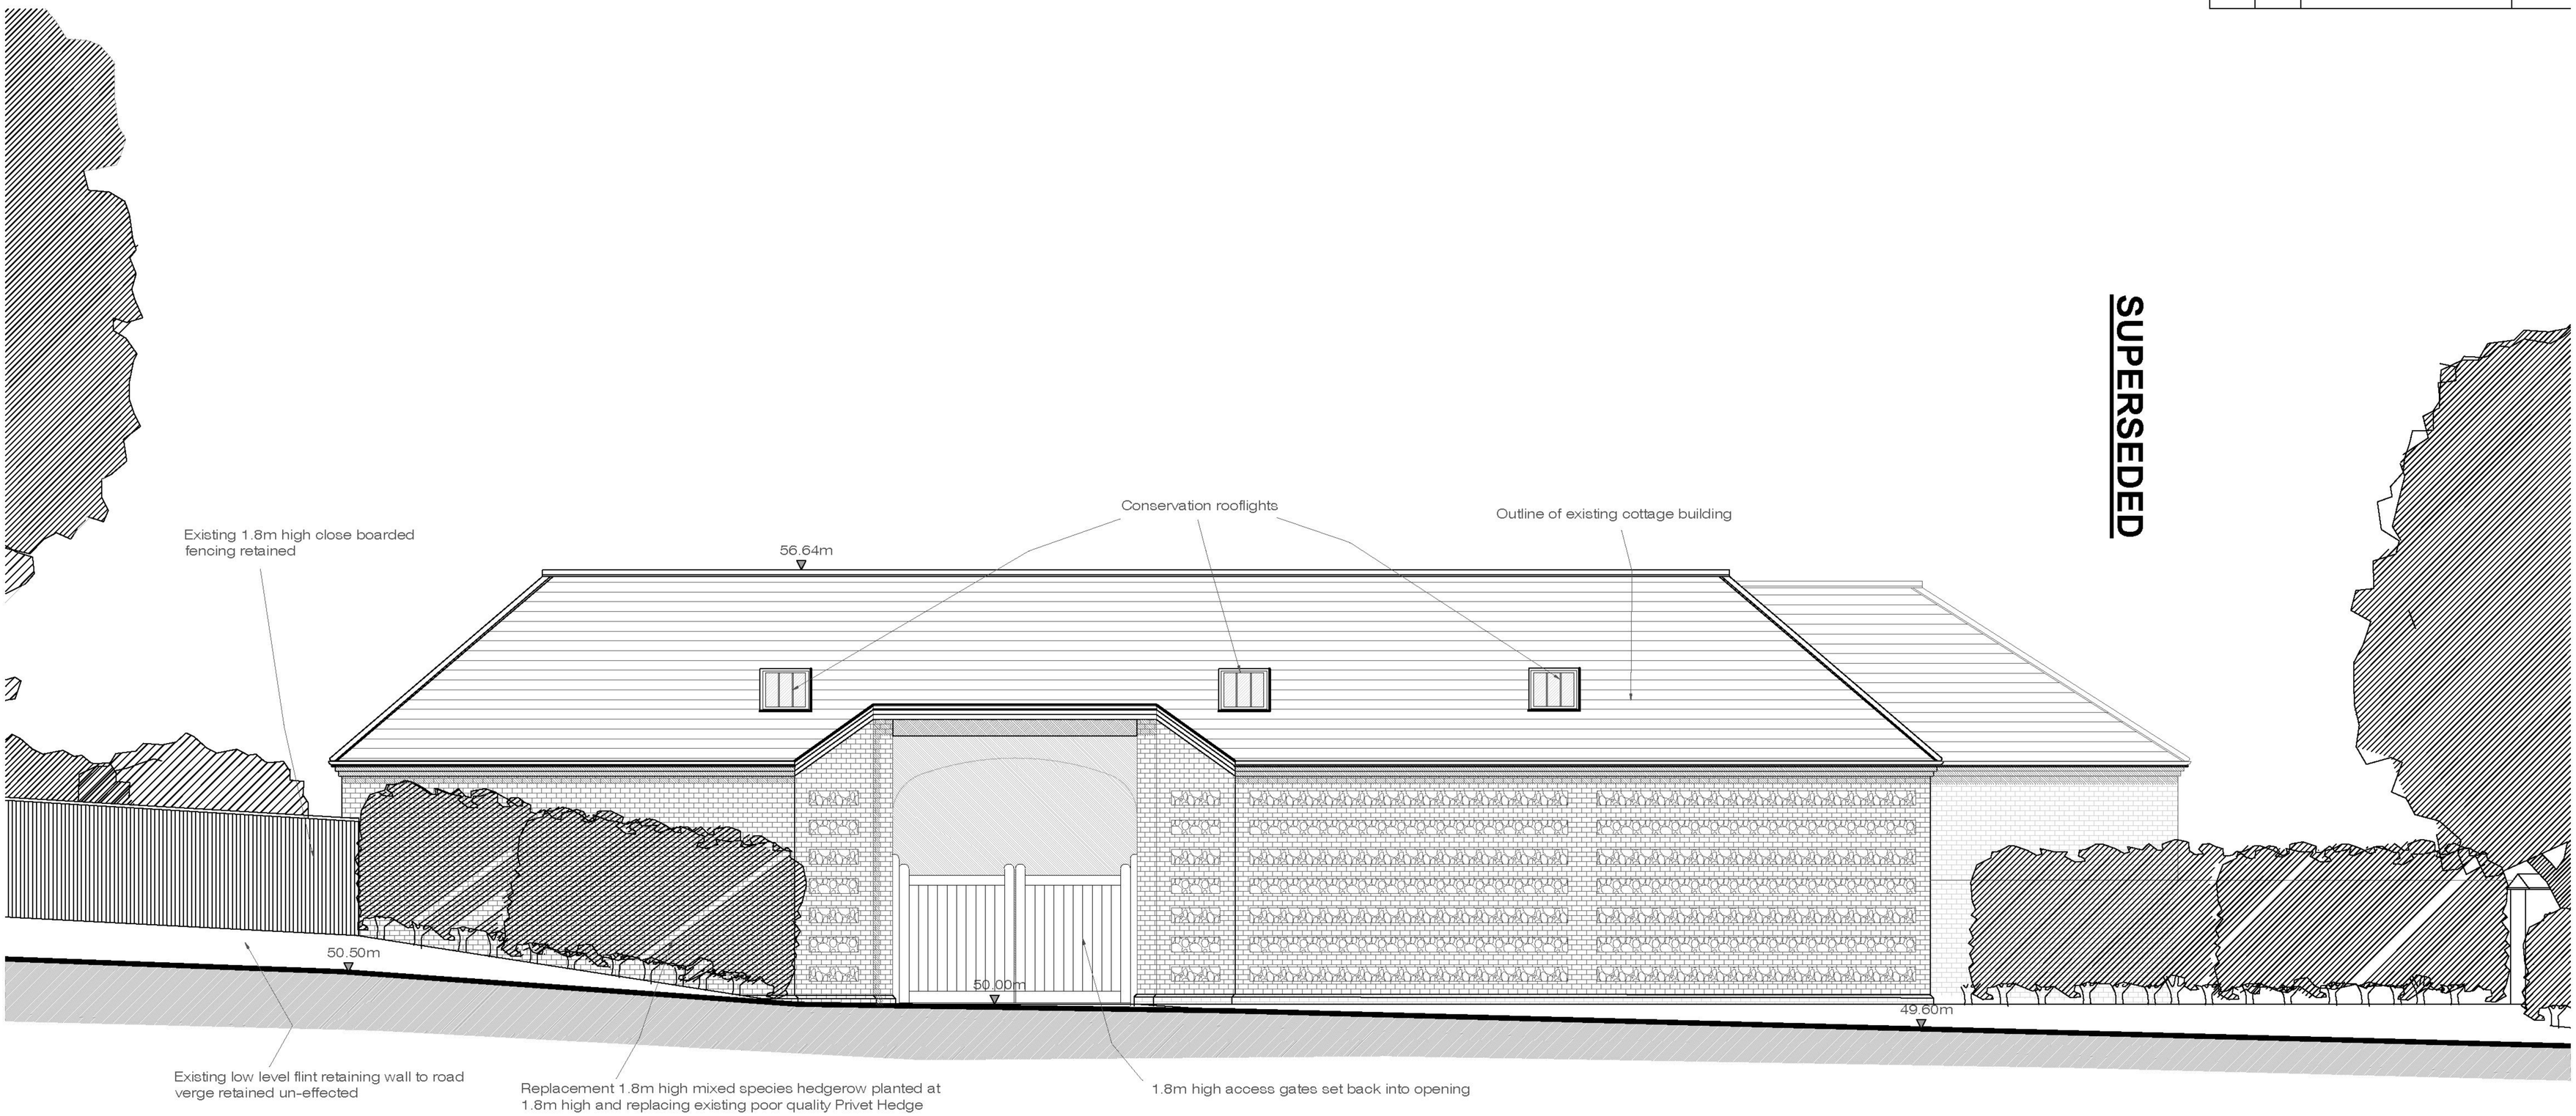

South Elevation

BCM
Architecture

BCM
The Old Dairy
Winchester Hill
Sutton Scotney
Near Winchester
Hampshire
S021 3NZ

Tel 01962 763900
Fax 01962 763901

Email info@bcm.co.uk
www.bcm.co.uk

Project	Broxton House, Chilbolton		
Client	Mr & Mrs Husson		
Scale	1:100		
Drawing No	JF390.205		
Drawn By	DW	Date	Oct 2012
Drawing Title	Alternative South Elevation		