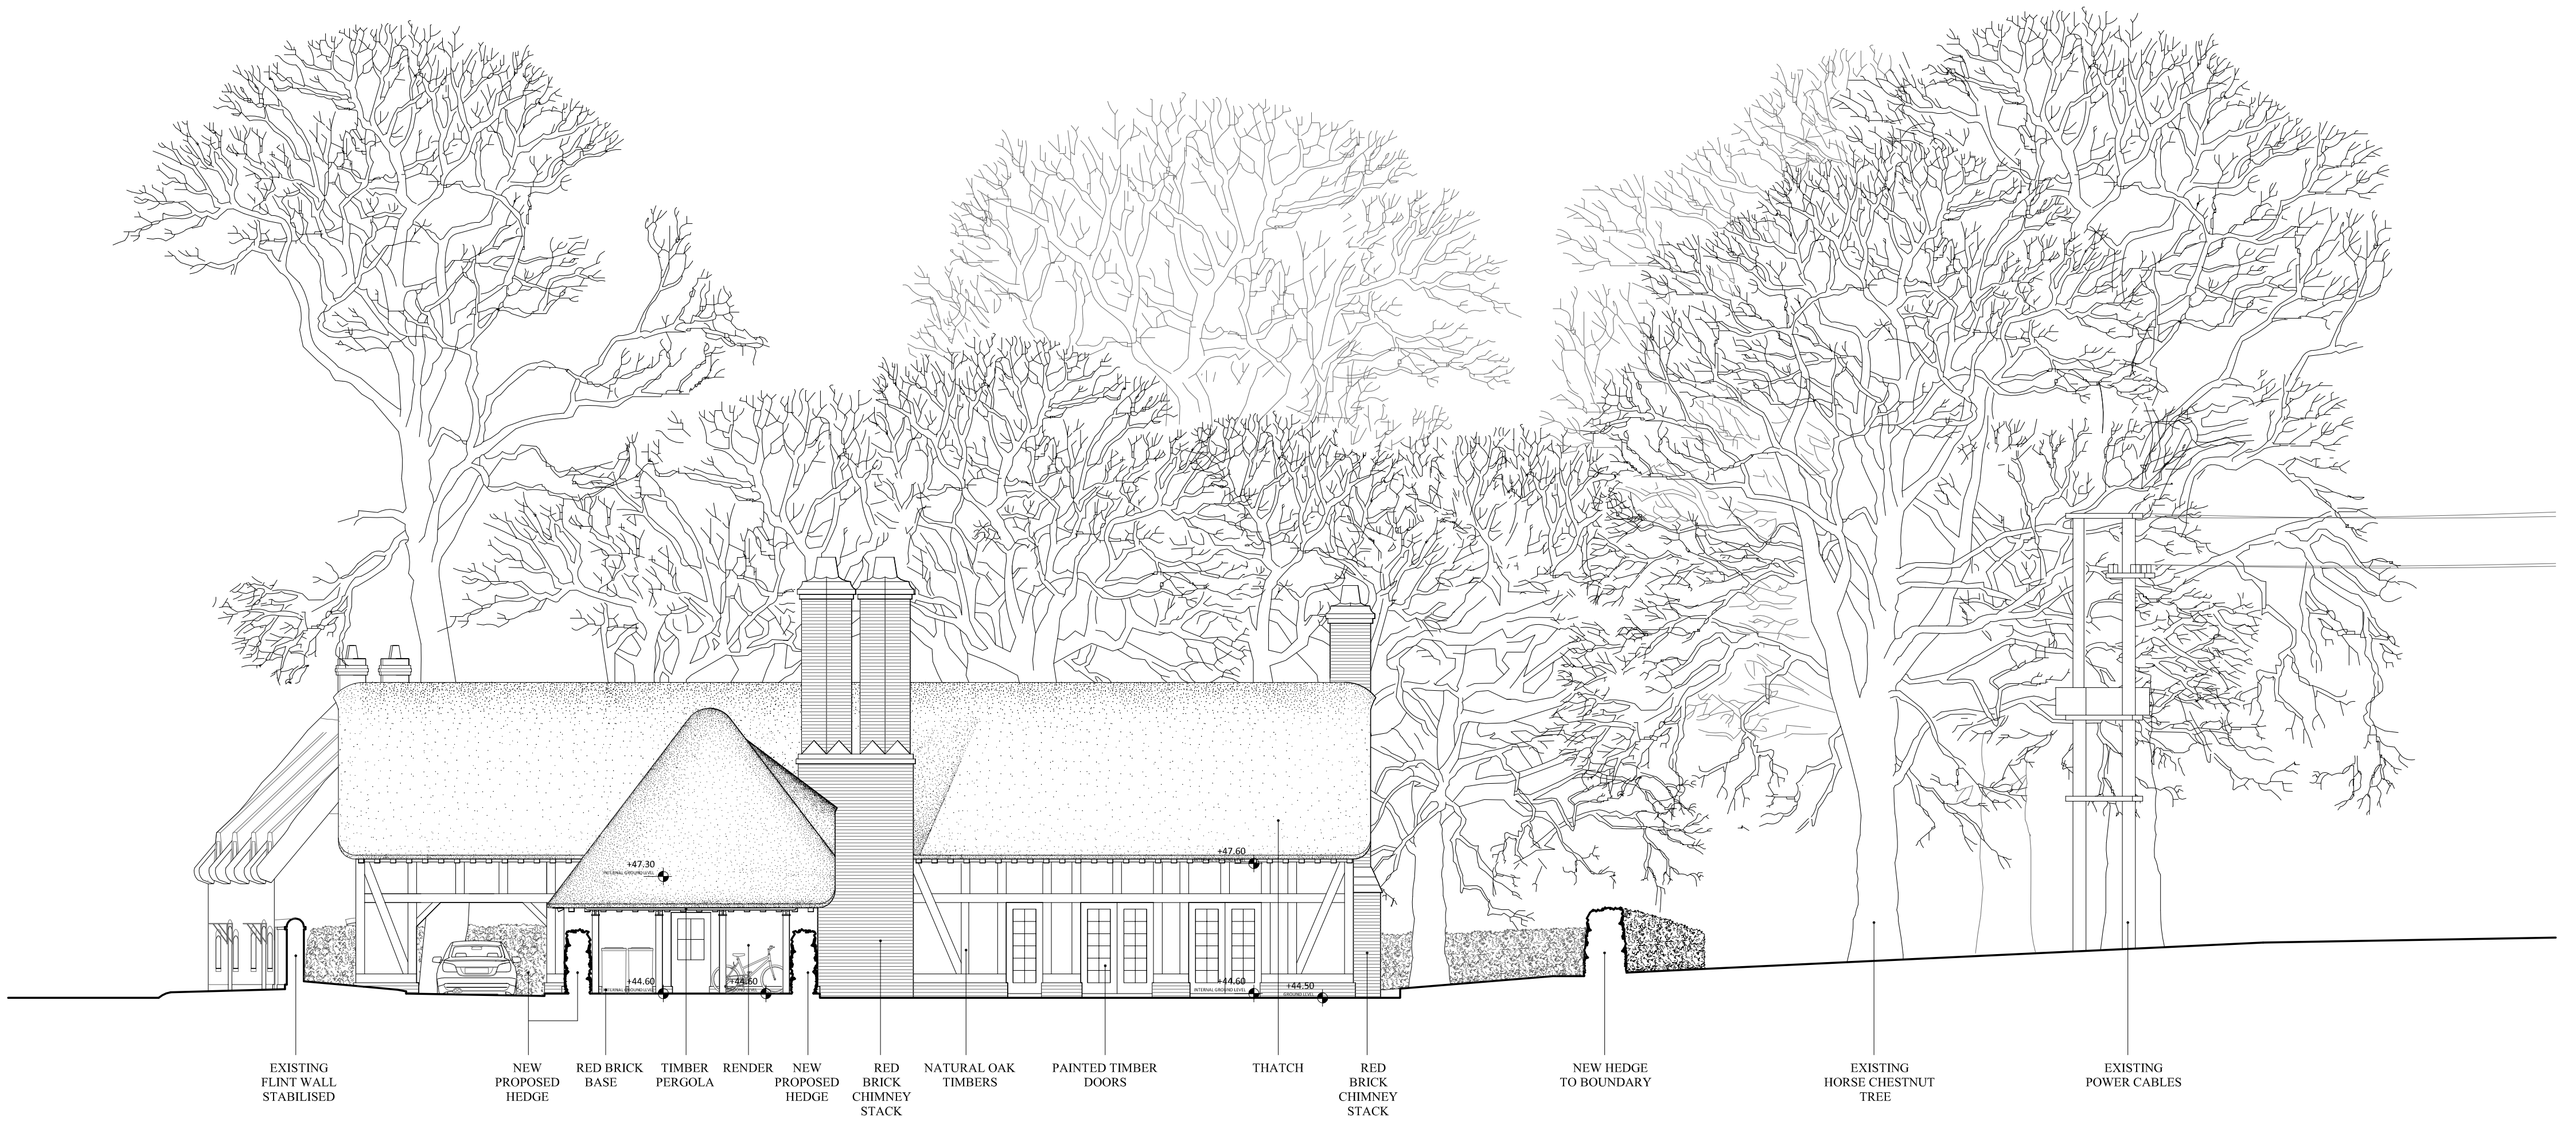

SOUTH ELEVATION

CHURCH STREET, WHERWELL

RIL1202
19/03/2013

Drawing No: PV02
Scale: 1:100@A1

JOHN SIMPSON ARCHITECTS LLP, 29 GREAT JAMES STREET, BLOOMSBURY, LONDON WC1N 3ES
TEL: 020-7405 1285 FAX: 020-7831 1781
E-Mail: info@johnsimpsonarchitects.com