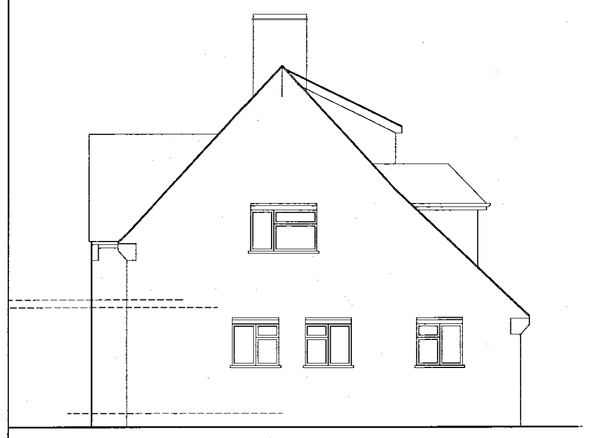

Existing Side Elevation

Existing Rear Elevation

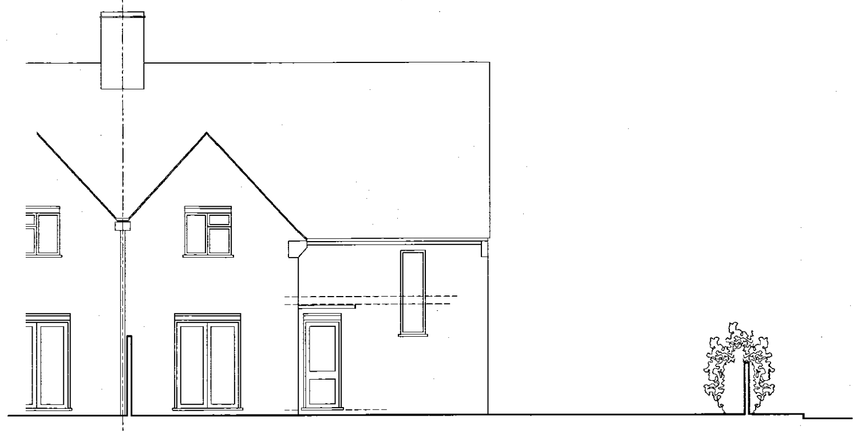

Existing Front Elevation

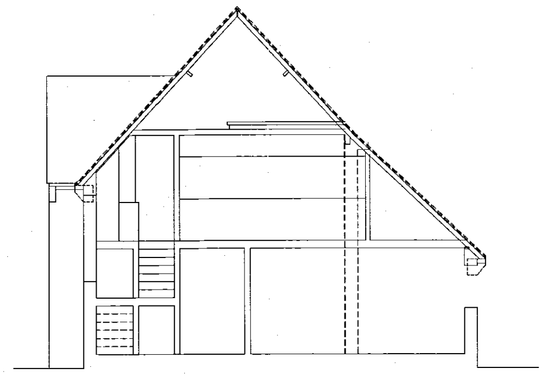

Existing Section

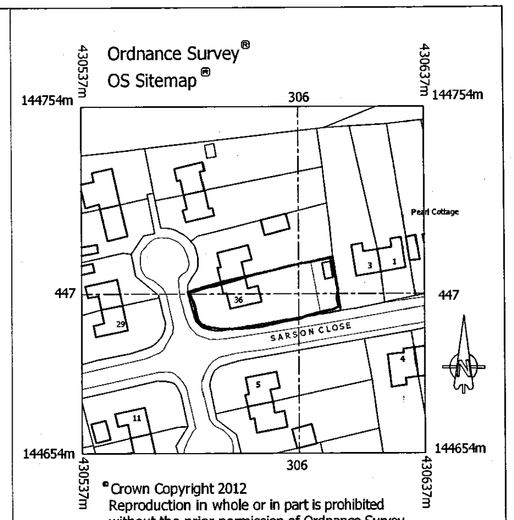

Site Location Plan - 1:1250

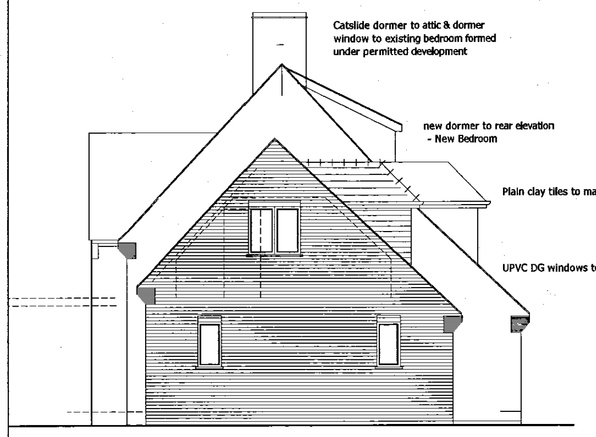

Proposed Side Elevation

Proposed Rear Elevation

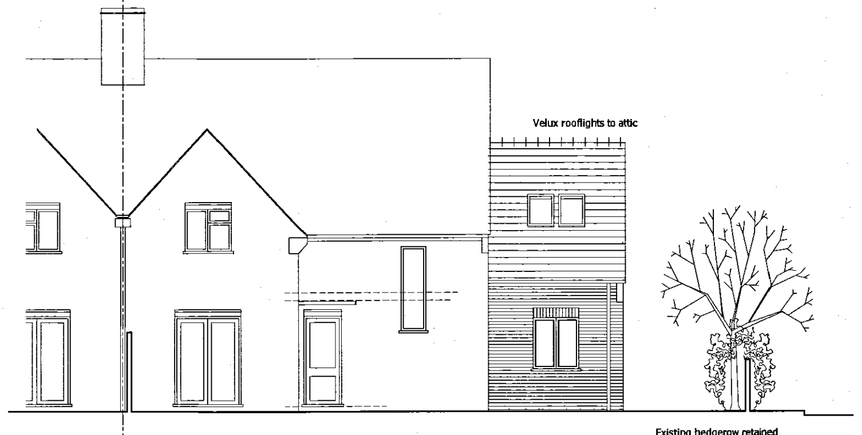

Proposed Front Elevation

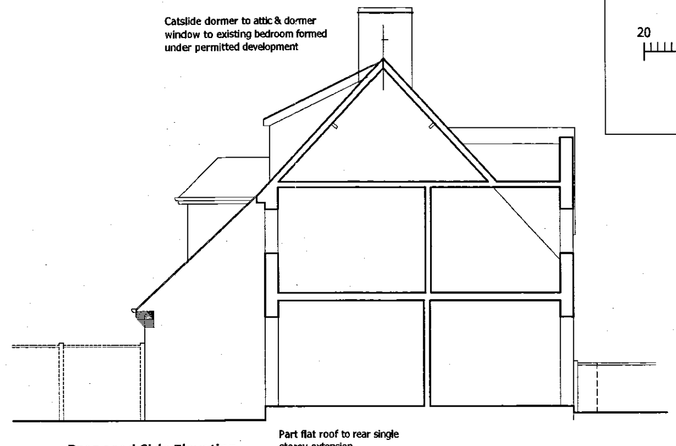

Proposed Side Elevation

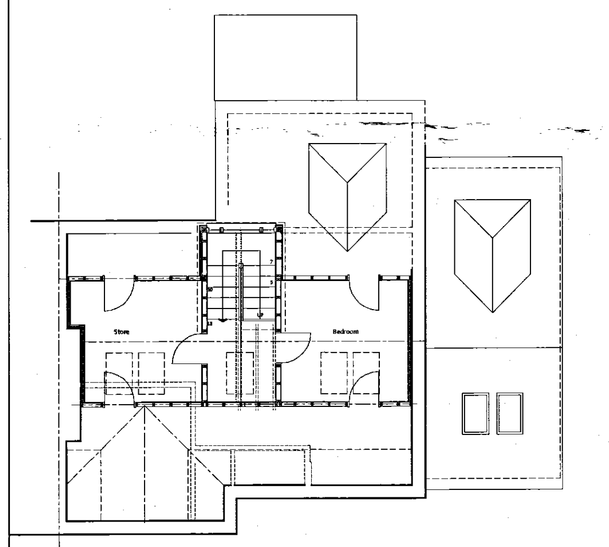

Proposed Attic Floor Plan

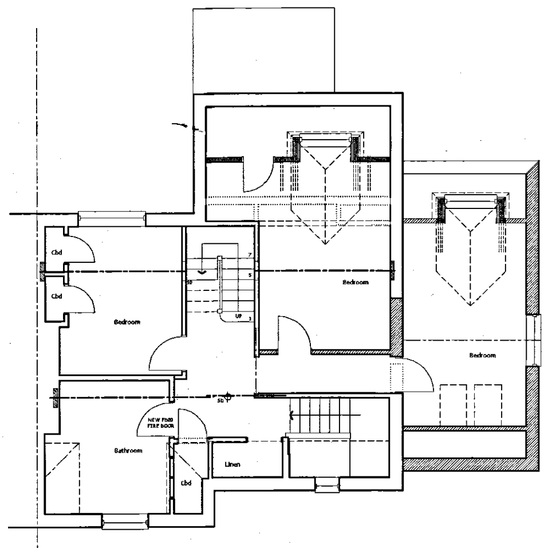

Proposed First Floor Plan

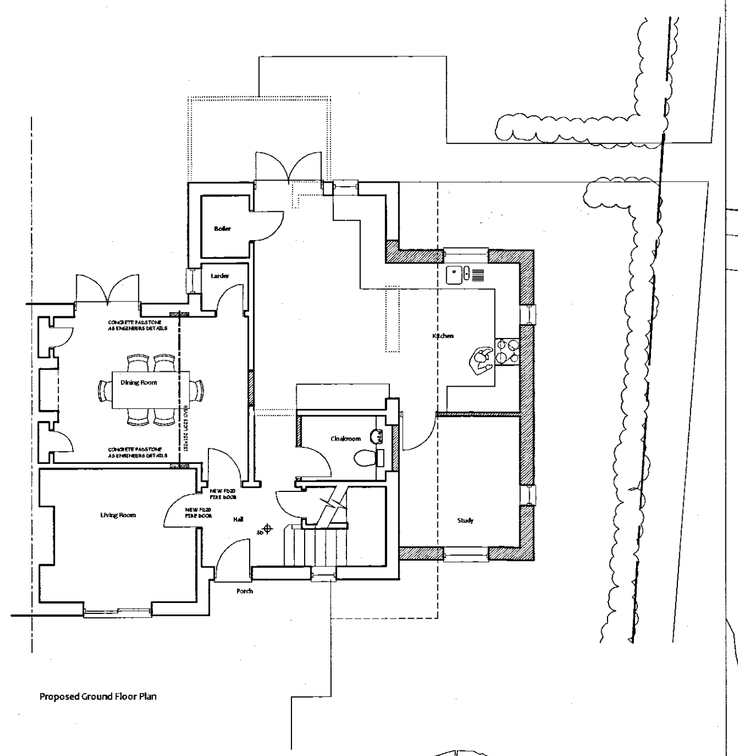

Proposed Ground Floor Plan

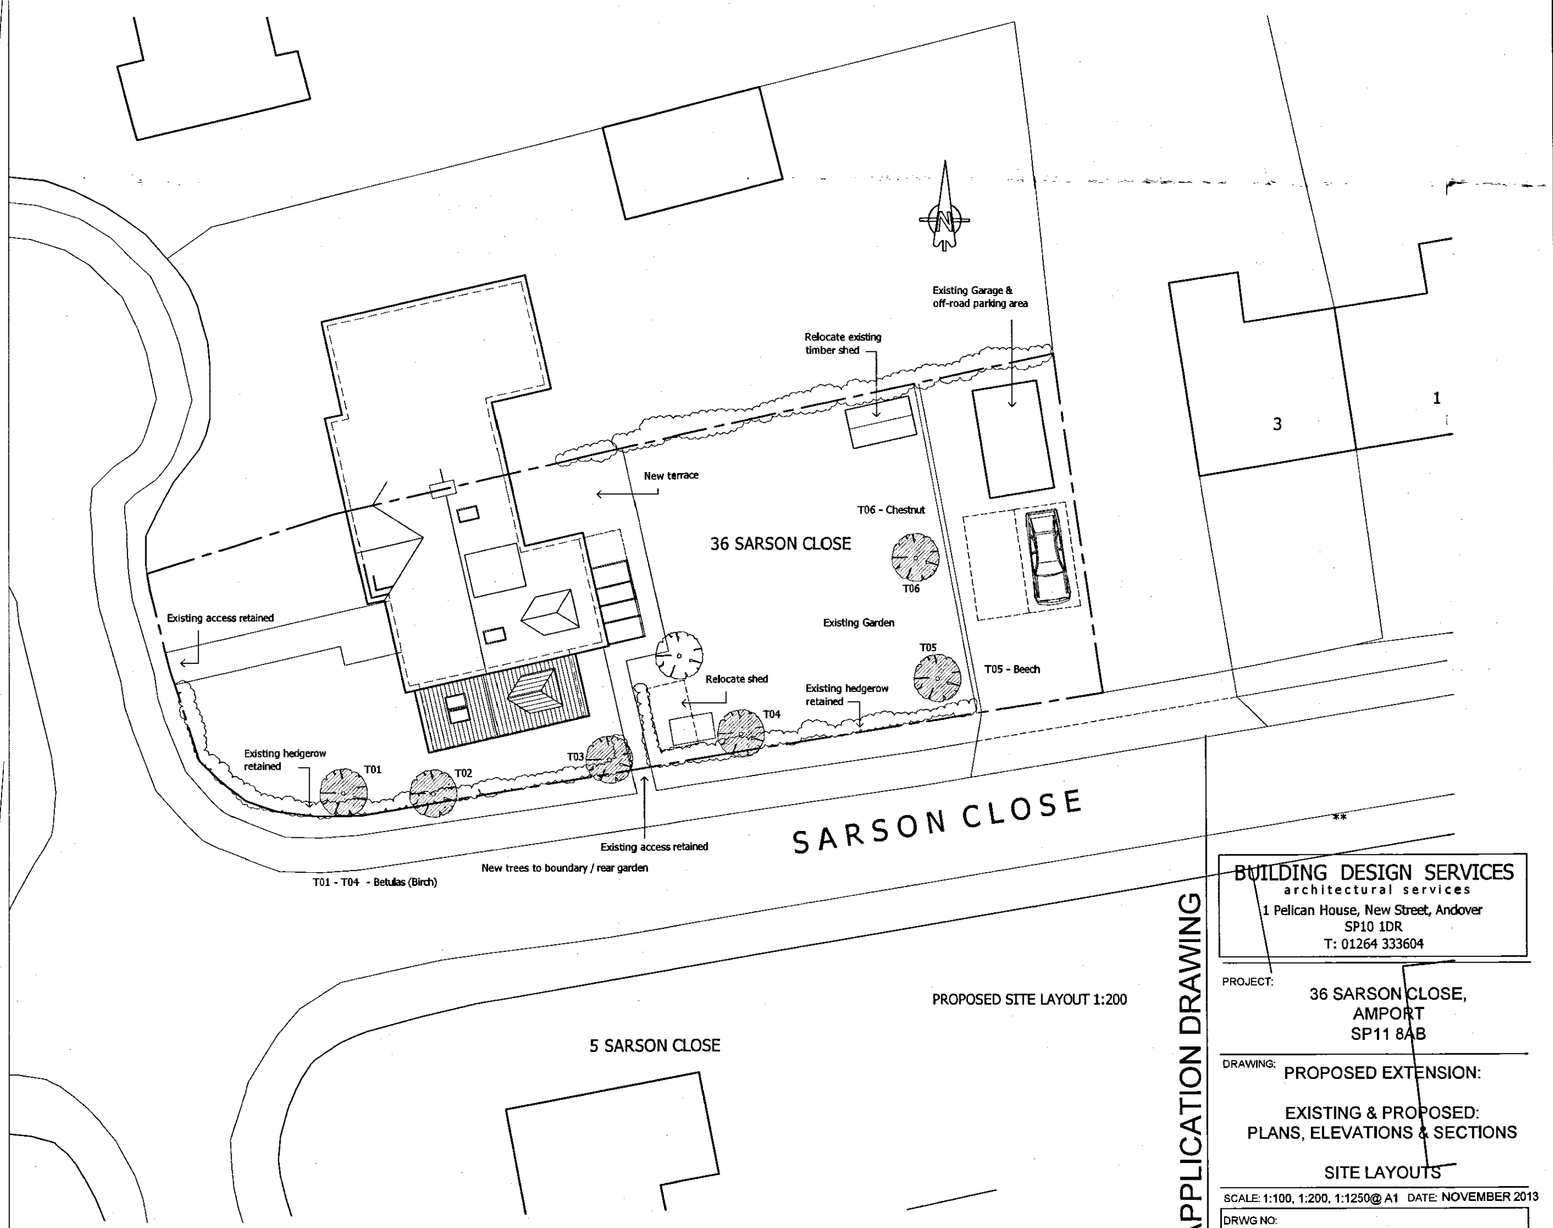

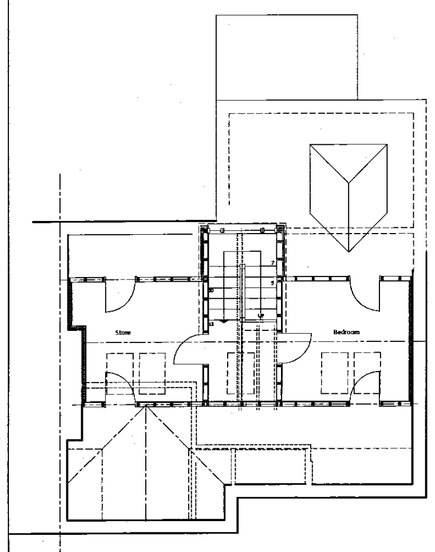

Existing Attic Floor Plan

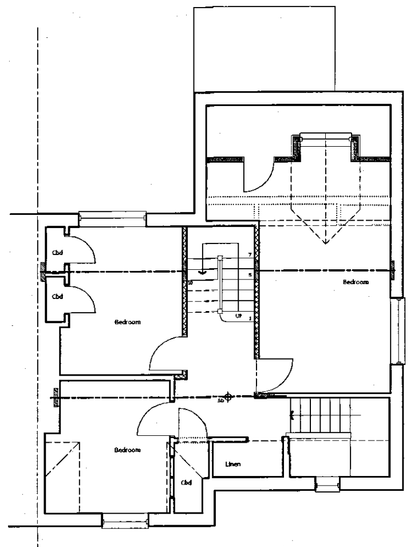

Existing First Floor Plan

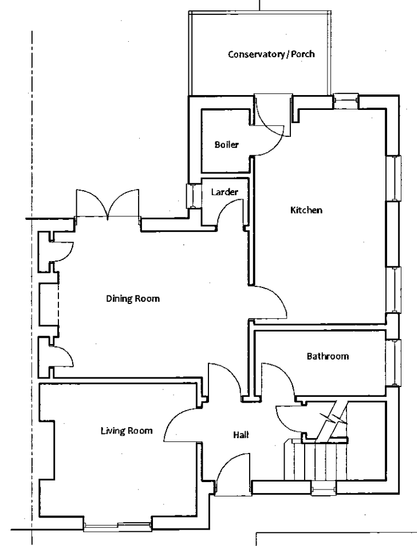

Existing Ground Floor Plan

BUILDING DESIGN SERVICES
architectural services
1 Pelican House, New Street, Andover
SP10 1DR
T: 01264 333604

PROJECT:
36 SARSON CLOSE,
AMPORT
SP11 8AB

DRAWING:
PROPOSED EXTENSION:
EXISTING & PROPOSED:
PLANS, ELEVATIONS & SECTIONS
SITE LAYOUTS

SCALE: 1:100, 1:200, 1:1250@ A1 DATE: NOVEMBER 2013

DRWG NO:
641 / L30 B

PLANNING APPLICATION DRAWING

This Drawing is Copyright. It must not be copied, used or disclosed to third parties without prior permission.

All dimensions to be checked on site prior to commencement. Any discrepancies to be brought to the attention of clients agent immediately.

All drawings to be read in strict conjunction with relevant Engineers drawings where applicable.

Full approval of any work as stated or uncovered to be obtained by either CA or Local Authority Building Inspector.