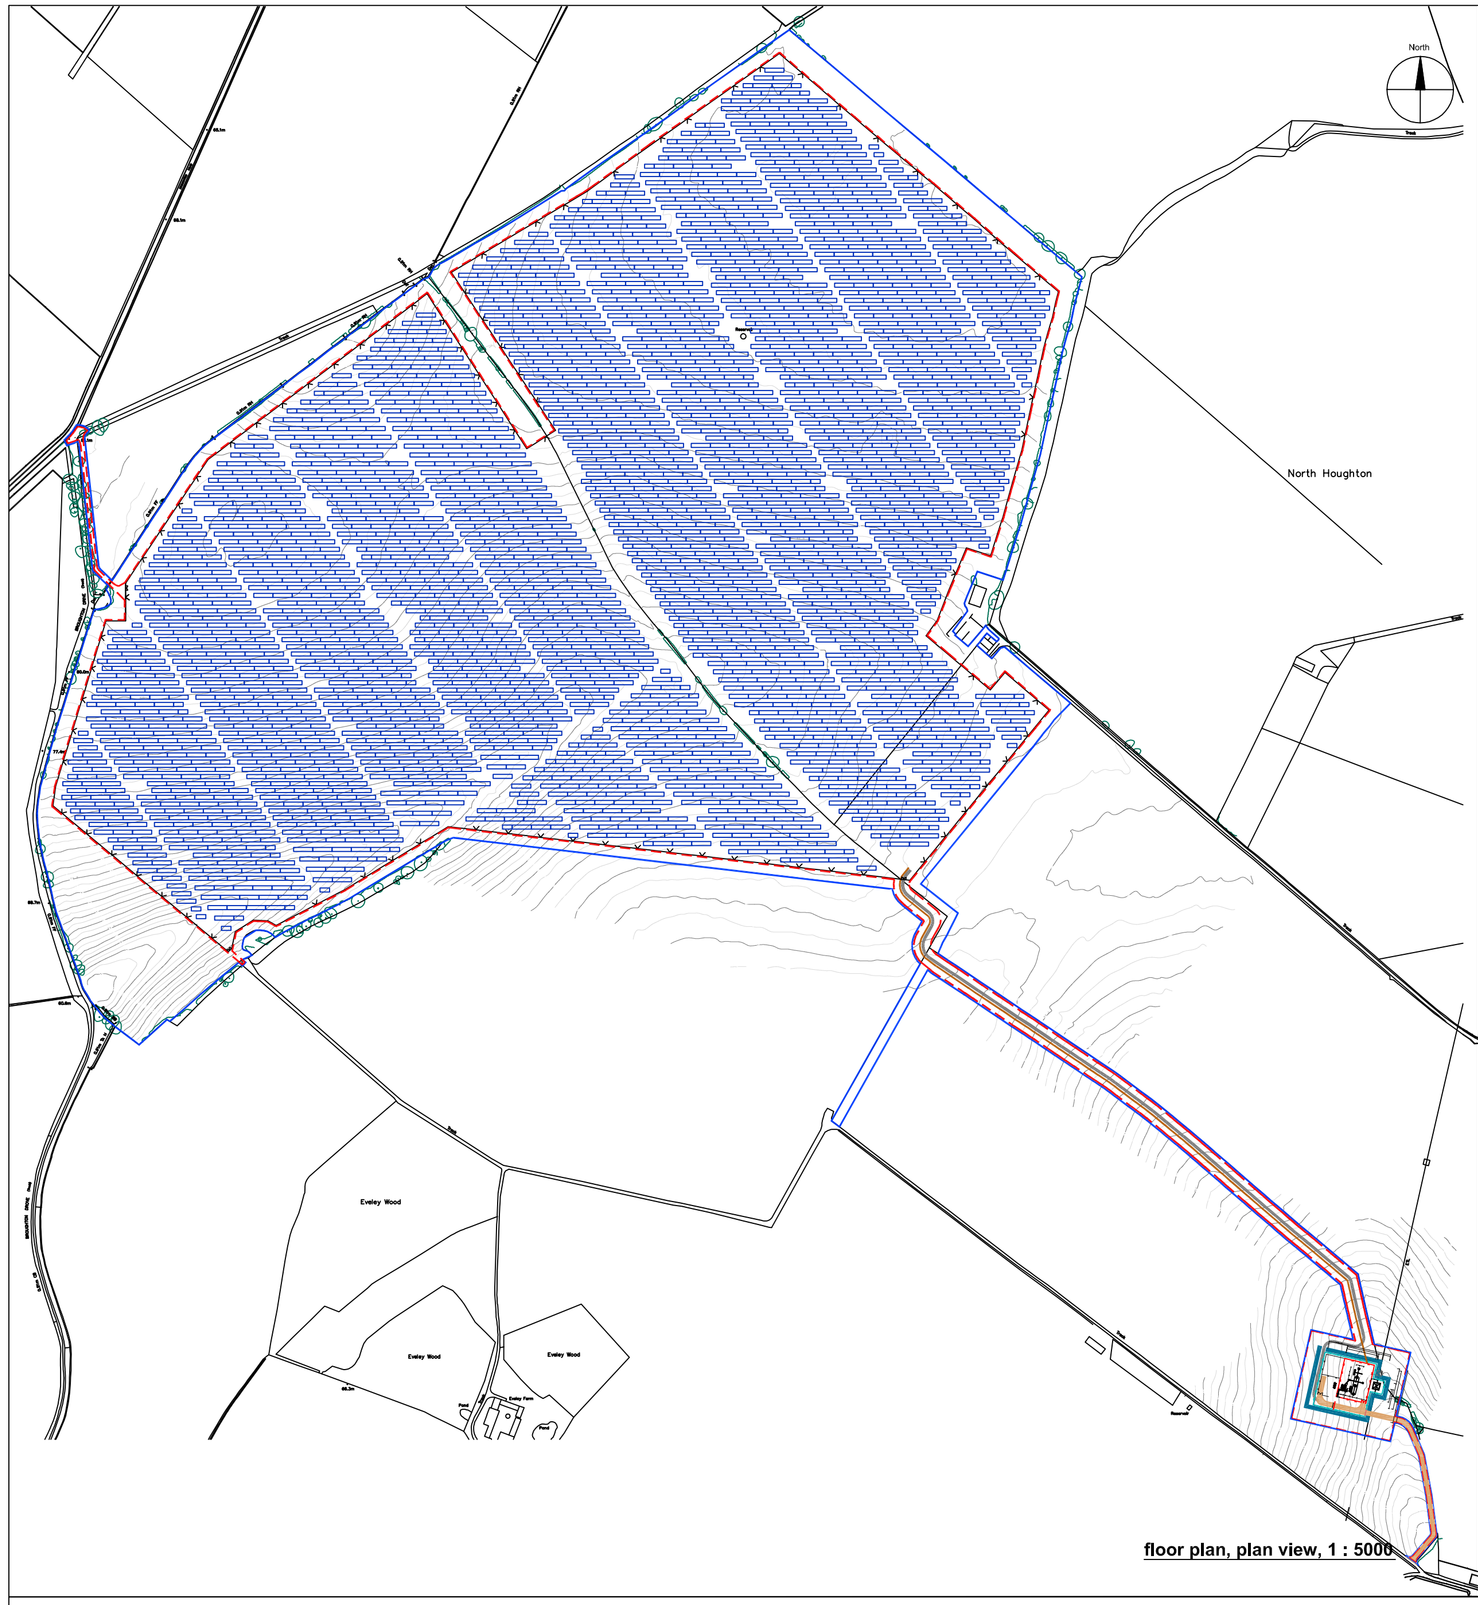

floor plan, plan view, 1 : 5000

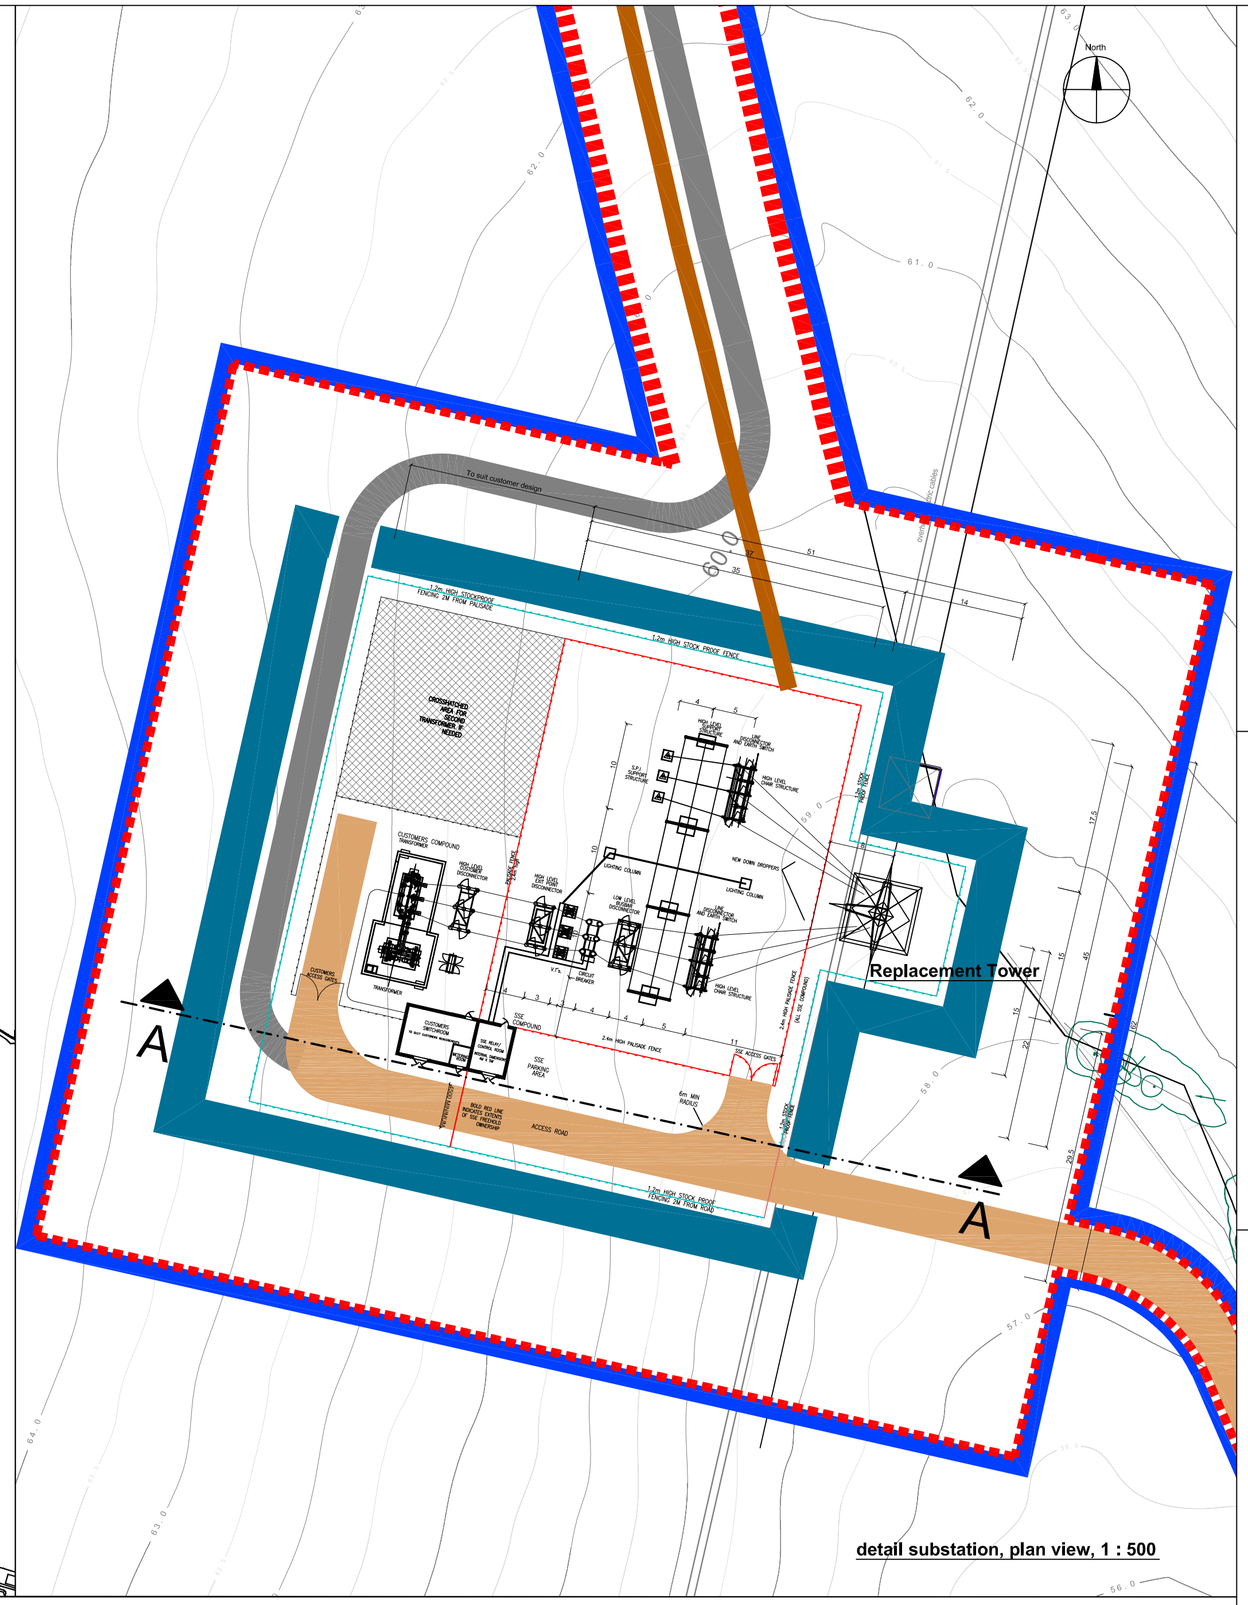

detail substation, plan view, 1 : 500

legend

- area under control
- area of construction ~759,350m²
- construction road
- palisade fence (customers area)
- palisade fence (area controlled by SSE)
- stock fence (area controlled by SSE)
- Planting D: new woodland block 5m in width
- existing tower (will be dismantled)

Associated Works on SSE controlled part of the substation site (as permitted under the Electricity Act 1989):
Replacement SSE 132kV electricity tower. Exact tower design and dimensions to be completed / confirmed

palisade fence

stock fence

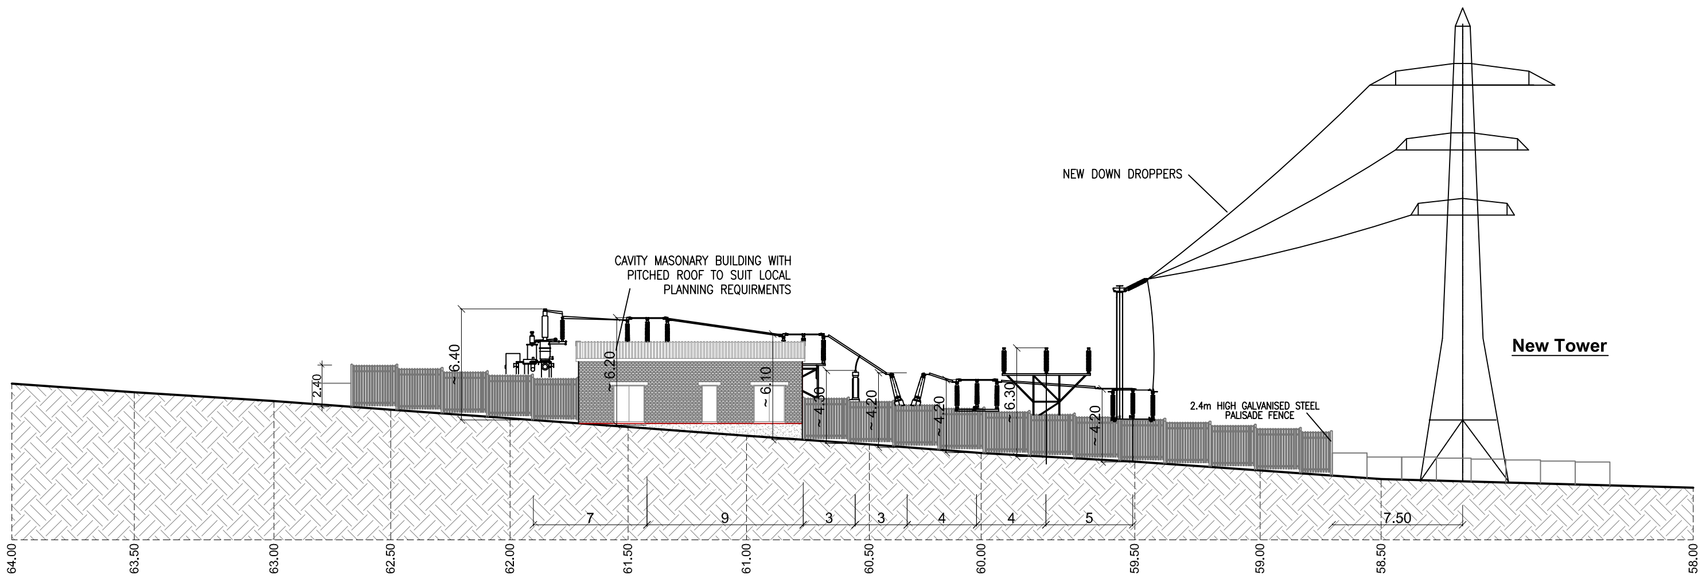

terrain, cross sectional view A-A, 1 : 250

scale: 10m 20m 30m 40m 50m

customer
Kronos Solar Projects GmbH
Petersplatz 10
80331 München

		date	name
	edit	2013/05/29	HG
	draw	2013/05/29	HG

drawing number P13-1290-EL01-H
project
PV plant
Eveley farm

ind.	changing	date	name
G	area of construction, area under control, road	13/11/27	AB
H	survey data	13/12/19	AB
C	renaming of WPD on SSE	13/07/16	AB
D	area of construction, number of modules, planting area, new plantings	13/07/30	HG
E	planting D	13/09/04	AB
F	PV-layout,area of construction, area under control	13/11/19	AB

planning state basic design
drawing
floor plan / cross sectional view
detail substation

Solar Engineering Decker & Mack GmbH
Johannssenstraße 2-3
30159 Hannover
Tel.: +49 (0)511 646634-0
Fax: +49 (0)511 646634-9
www.solar-engineering.de
SOLAR ENGINEERING

version schematic
scale 1:5000/500/250
page 2/2
format 850x600

all rights reserved

© by Solar Engineering Decker & Mack GmbH.
Copying of this document and distribution to others and the use or communication of the contents therof are forbidden without expressed authority of Solar Engineering Decker & Mack GmbH. Offenders are liable to the payment of damages.