A3
ORIGINAL PLOT SIZE

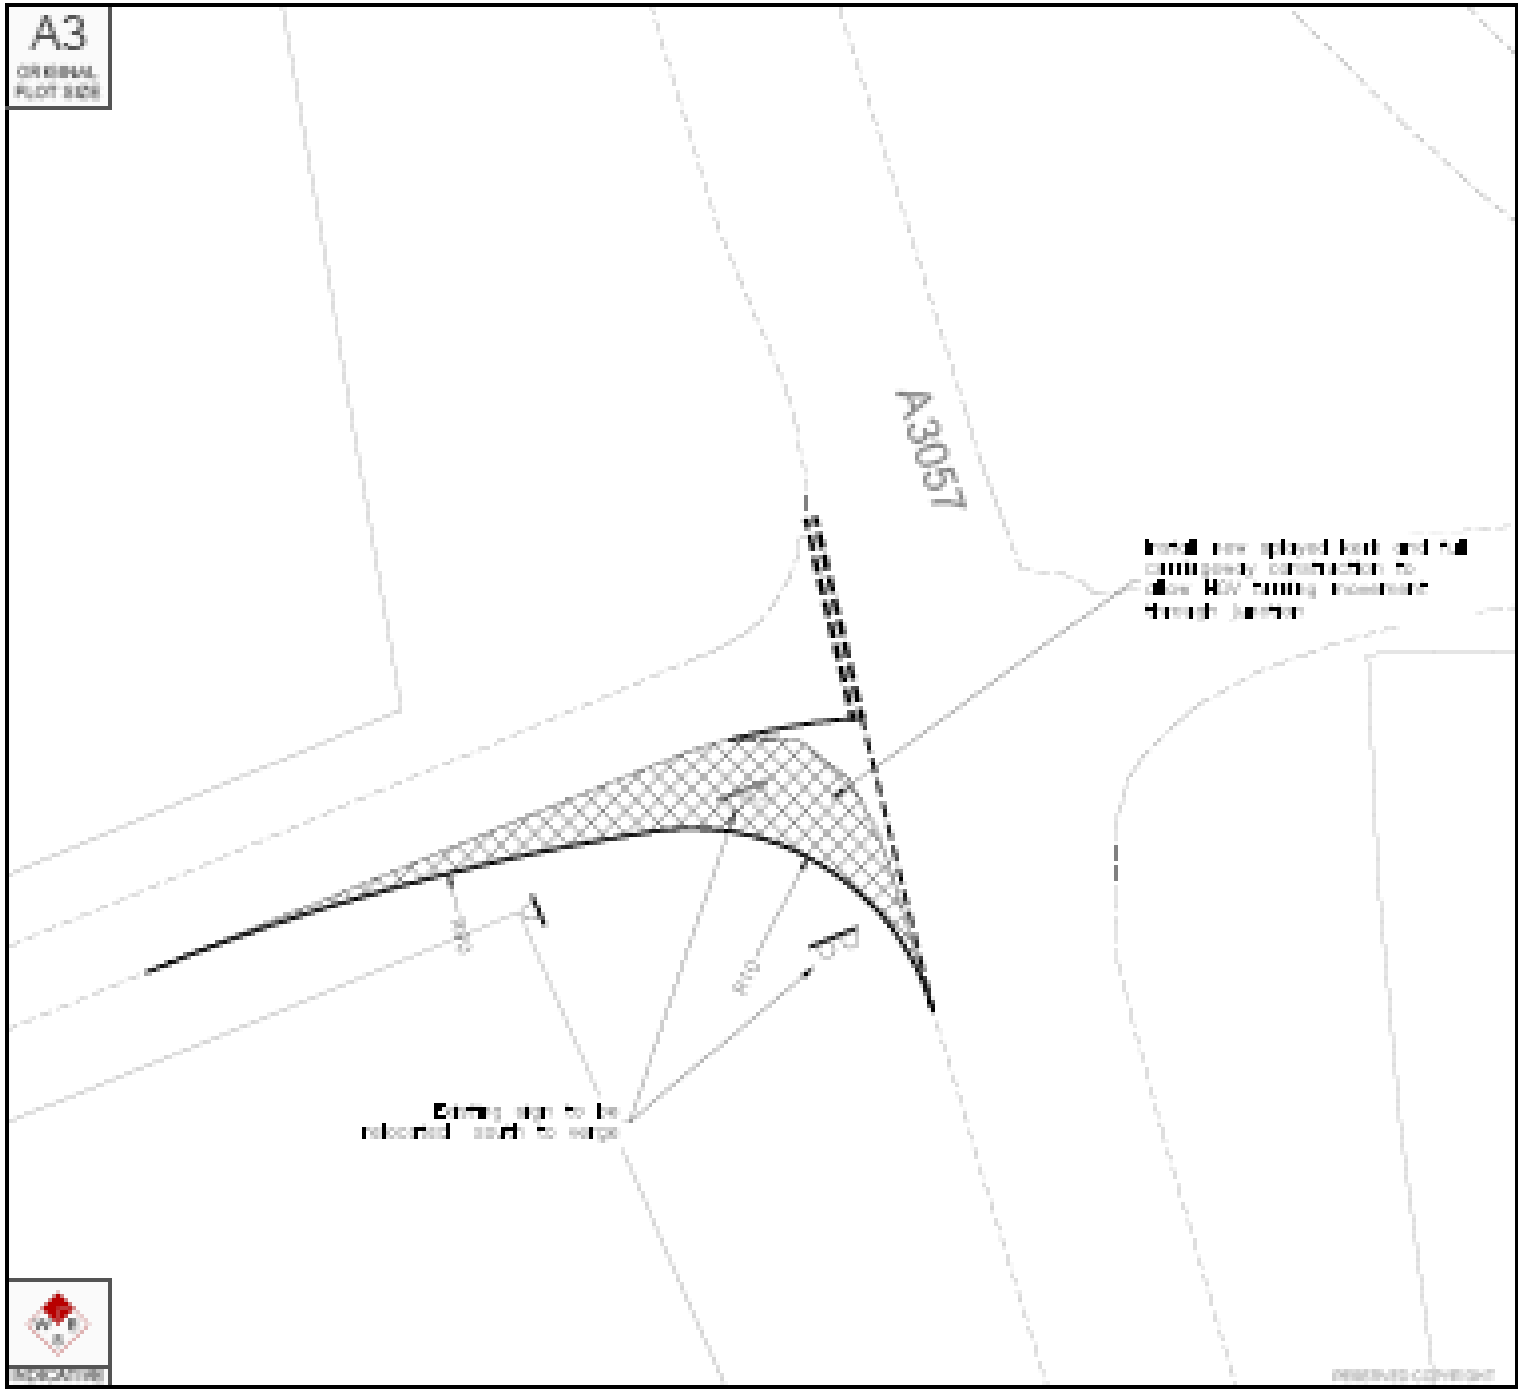


| | | | | | |
|---|---|---|---|---|---|
| A | 18/07/14 | Revised design | RC | SaSi | SaSi |
| Rev | Date | Note | Drawn | Checked | Approved |

tpa
Transport Planning Associates

Shenstone House
Cradley Park
Cradley
HR6 9AW
01 00 000 000
www.tpa.co.uk

CLIENT
SOLARCENTURY LTD

PROJECT
GROVE SOLAR PARK

TITLE
Preliminary Junction Amendments

STATUS
FOR INFORMATION

| SCALE | DATE | DRAWN | CHECKED | APPROVED |
|---|---|---|---|---|
| 1:200 | 17/07/14 | RC | SaSi | SaSi |

| JOB NO | DRAWING NO | REVISION |
|---|---|---|
| 1436-01 | PL01 | - |

NORTH

RESERVED COPYRIGHT