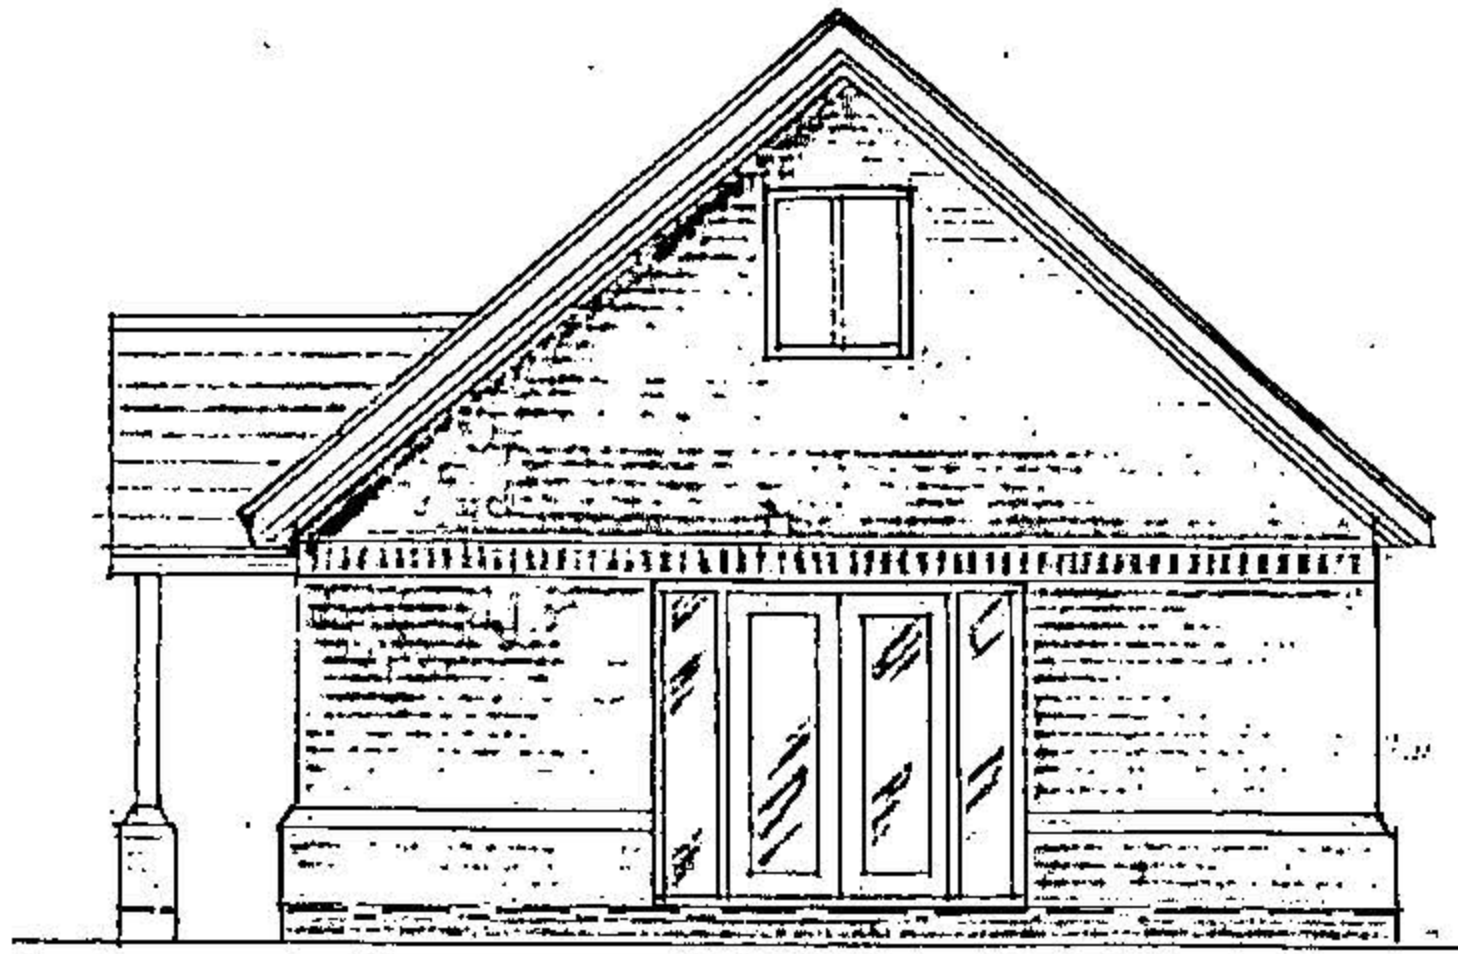

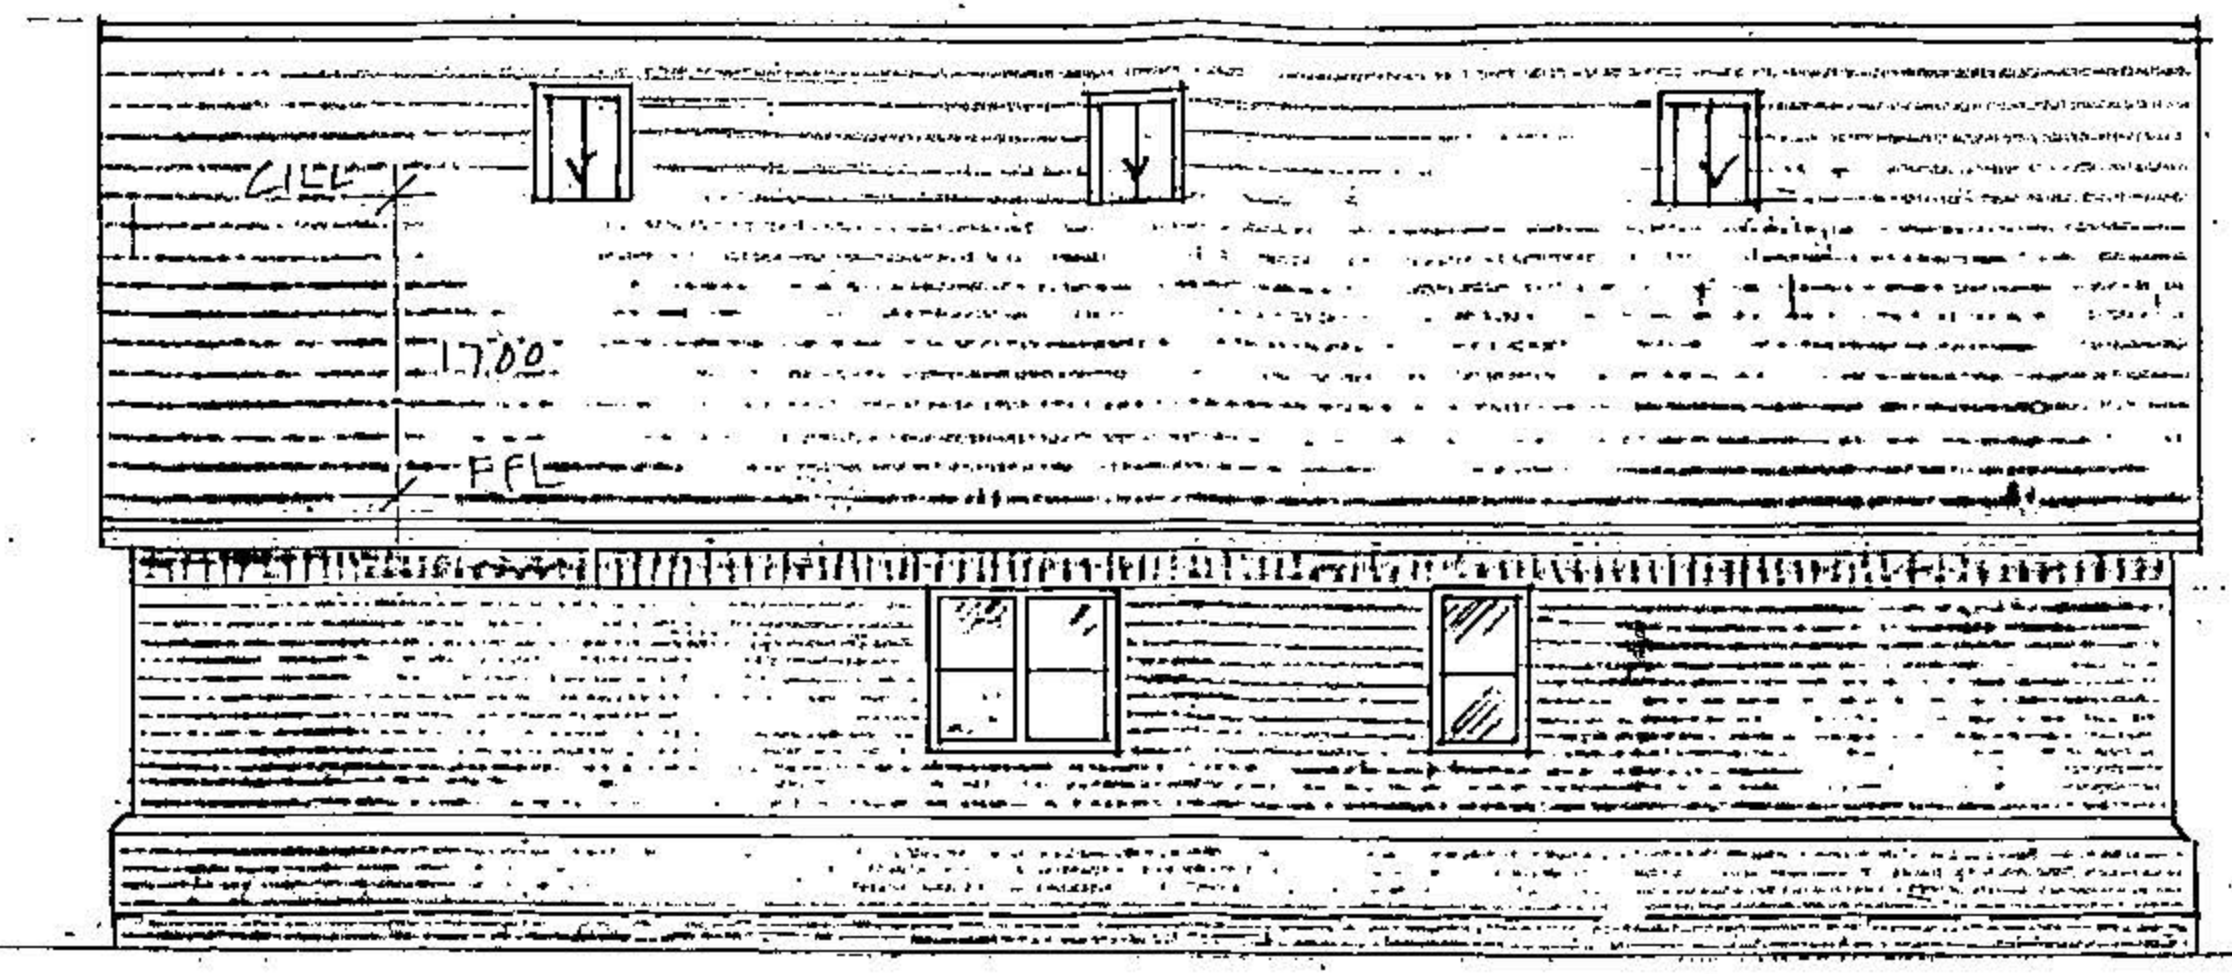

CONSERVATION ROOFLIGHTS

PLAIN CLAY TILES

FACE BRICKWORK

BRICK PLINTH

14/00536/FULLN

SOUTH

EAST