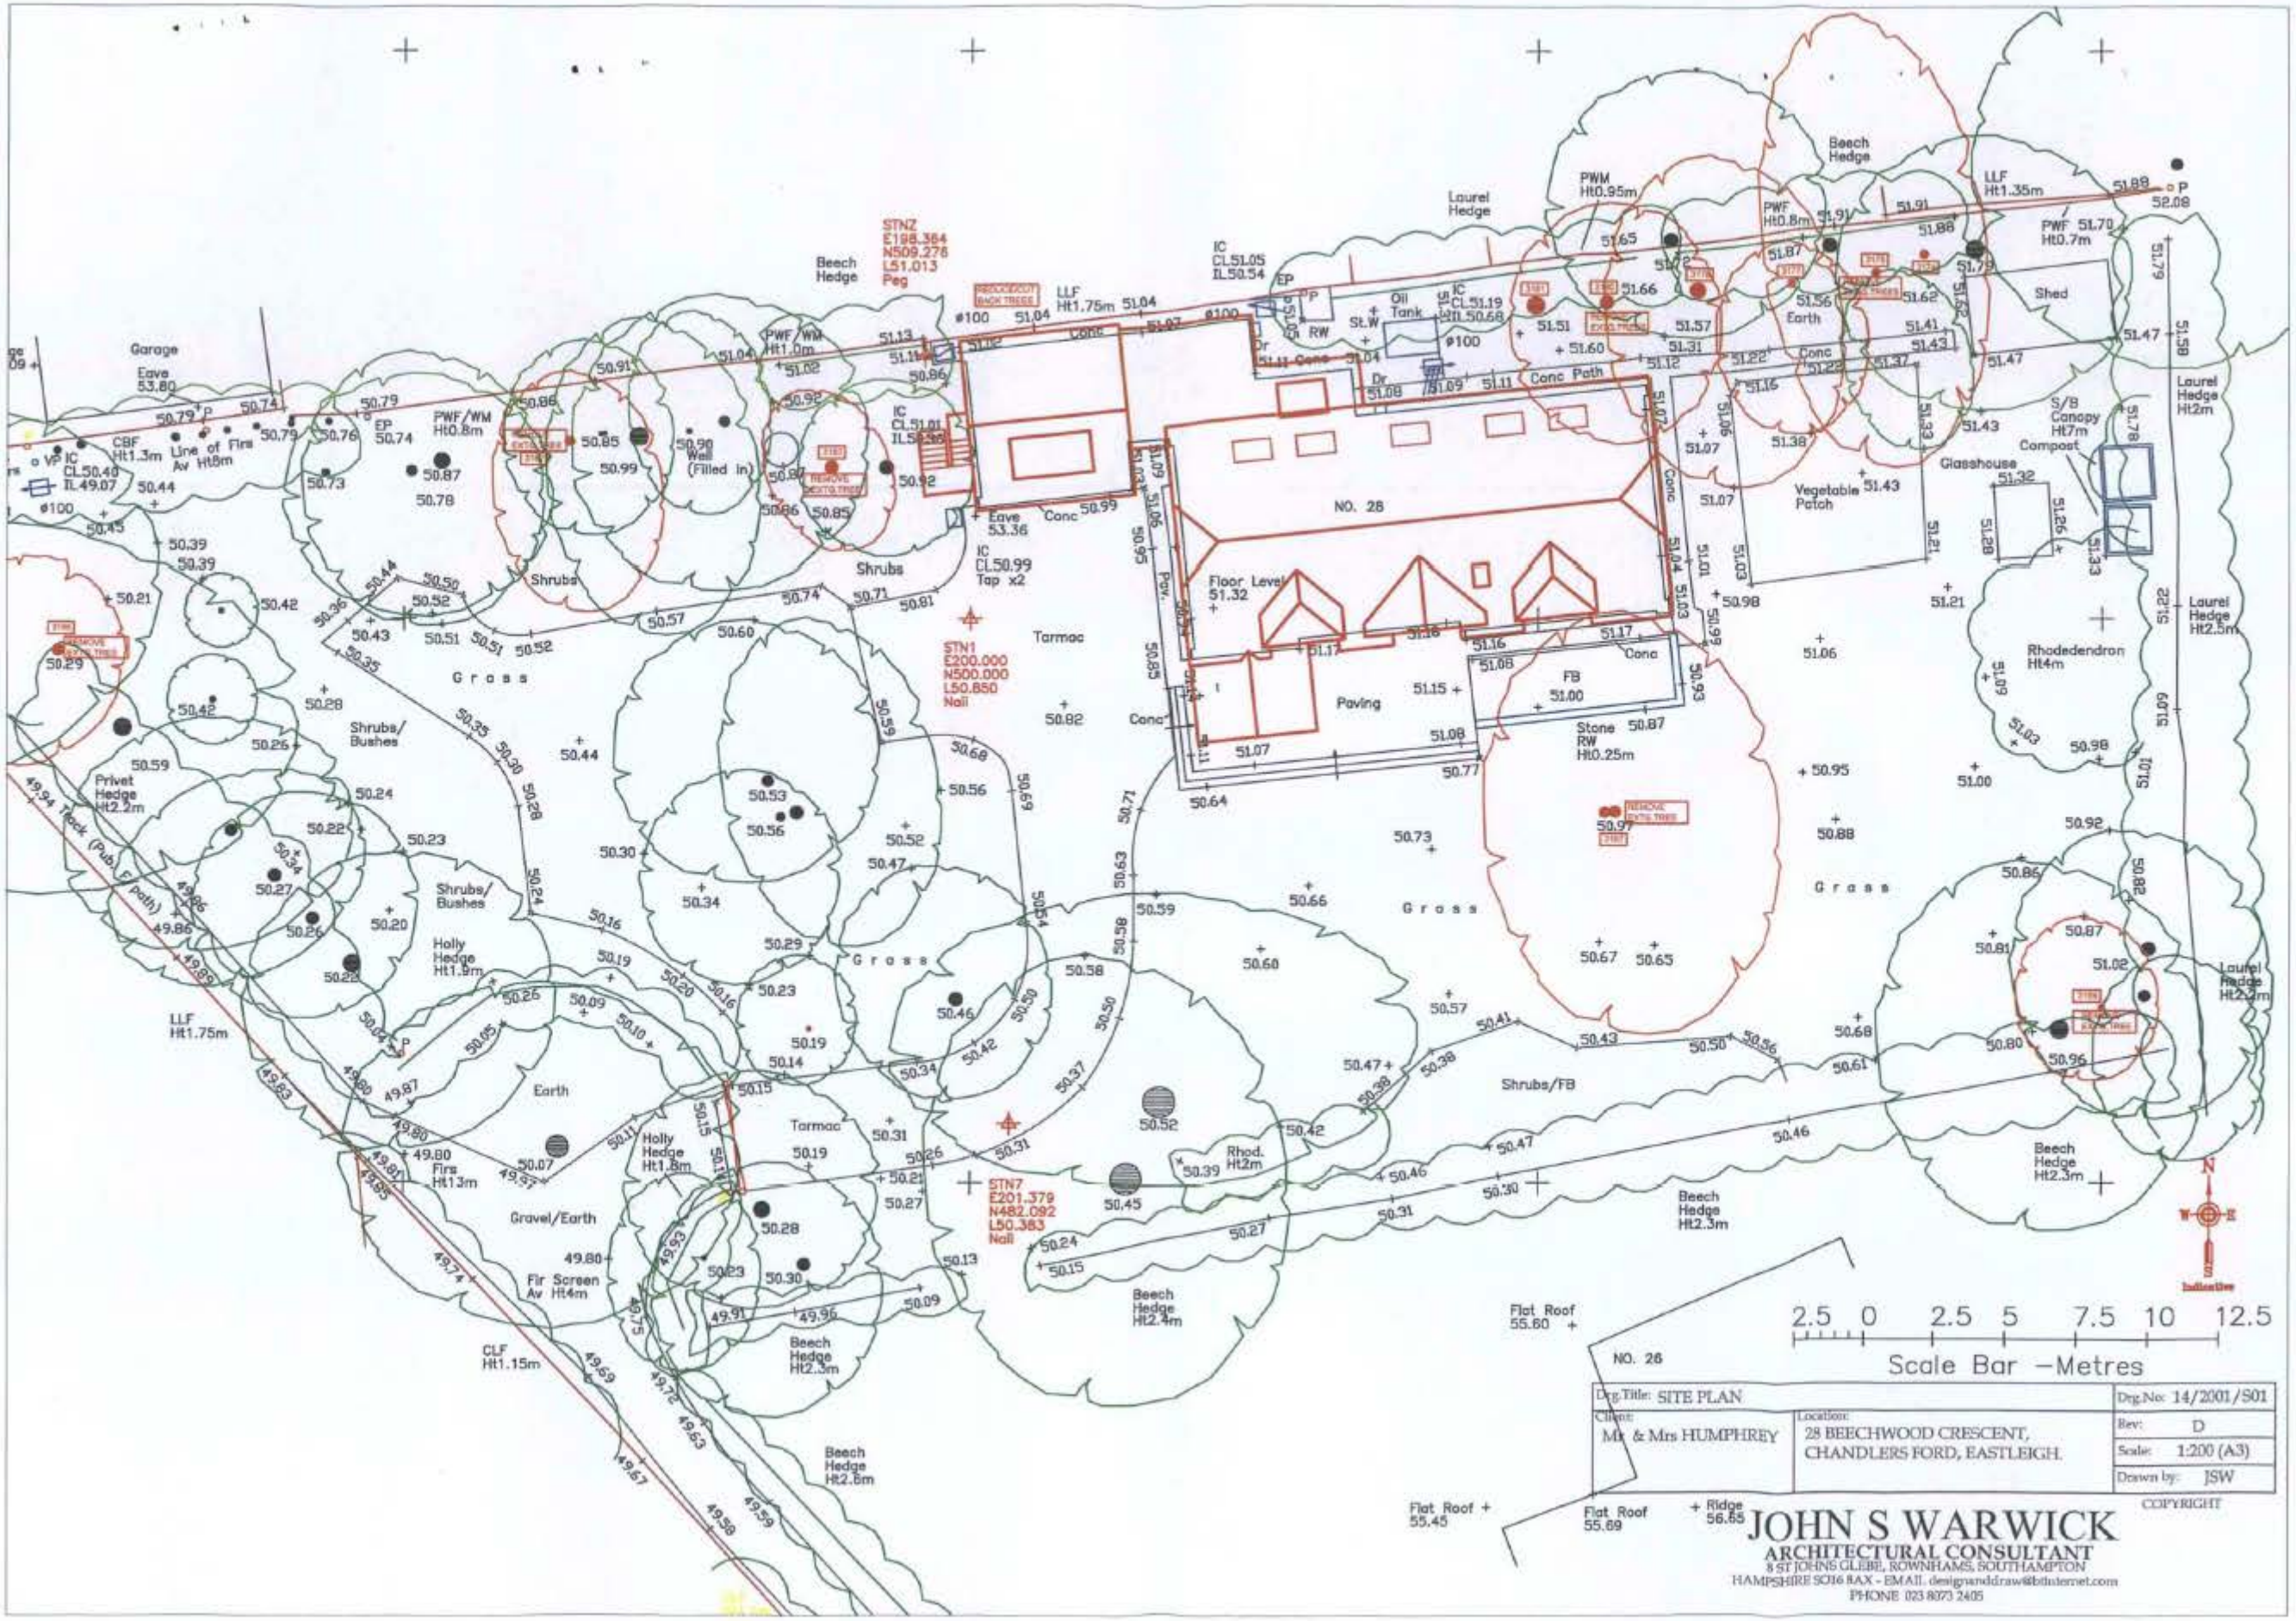

Drg.Title: SITE PLAN		Drg.No: 14/2001/S01
Client: Mr & Mrs HUMPHREY	Location: 28 BEECHWOOD CRESCENT, CHANDLERS FORD, EASTLEIGH.	Rev: D
		Scale: 1:200 (A3)
		Drawn by: JSW

COPYRIGHT

JOHN S WARWICK
ARCHITECTURAL CONSULTANT
8 ST JOHNS GLEBE, ROWNHAMS, SOUTHAMPTON
HAMPSHIRE SO16 8AX - EMAIL designanddraw@btinternet.com
PHONE 023 8073 2405