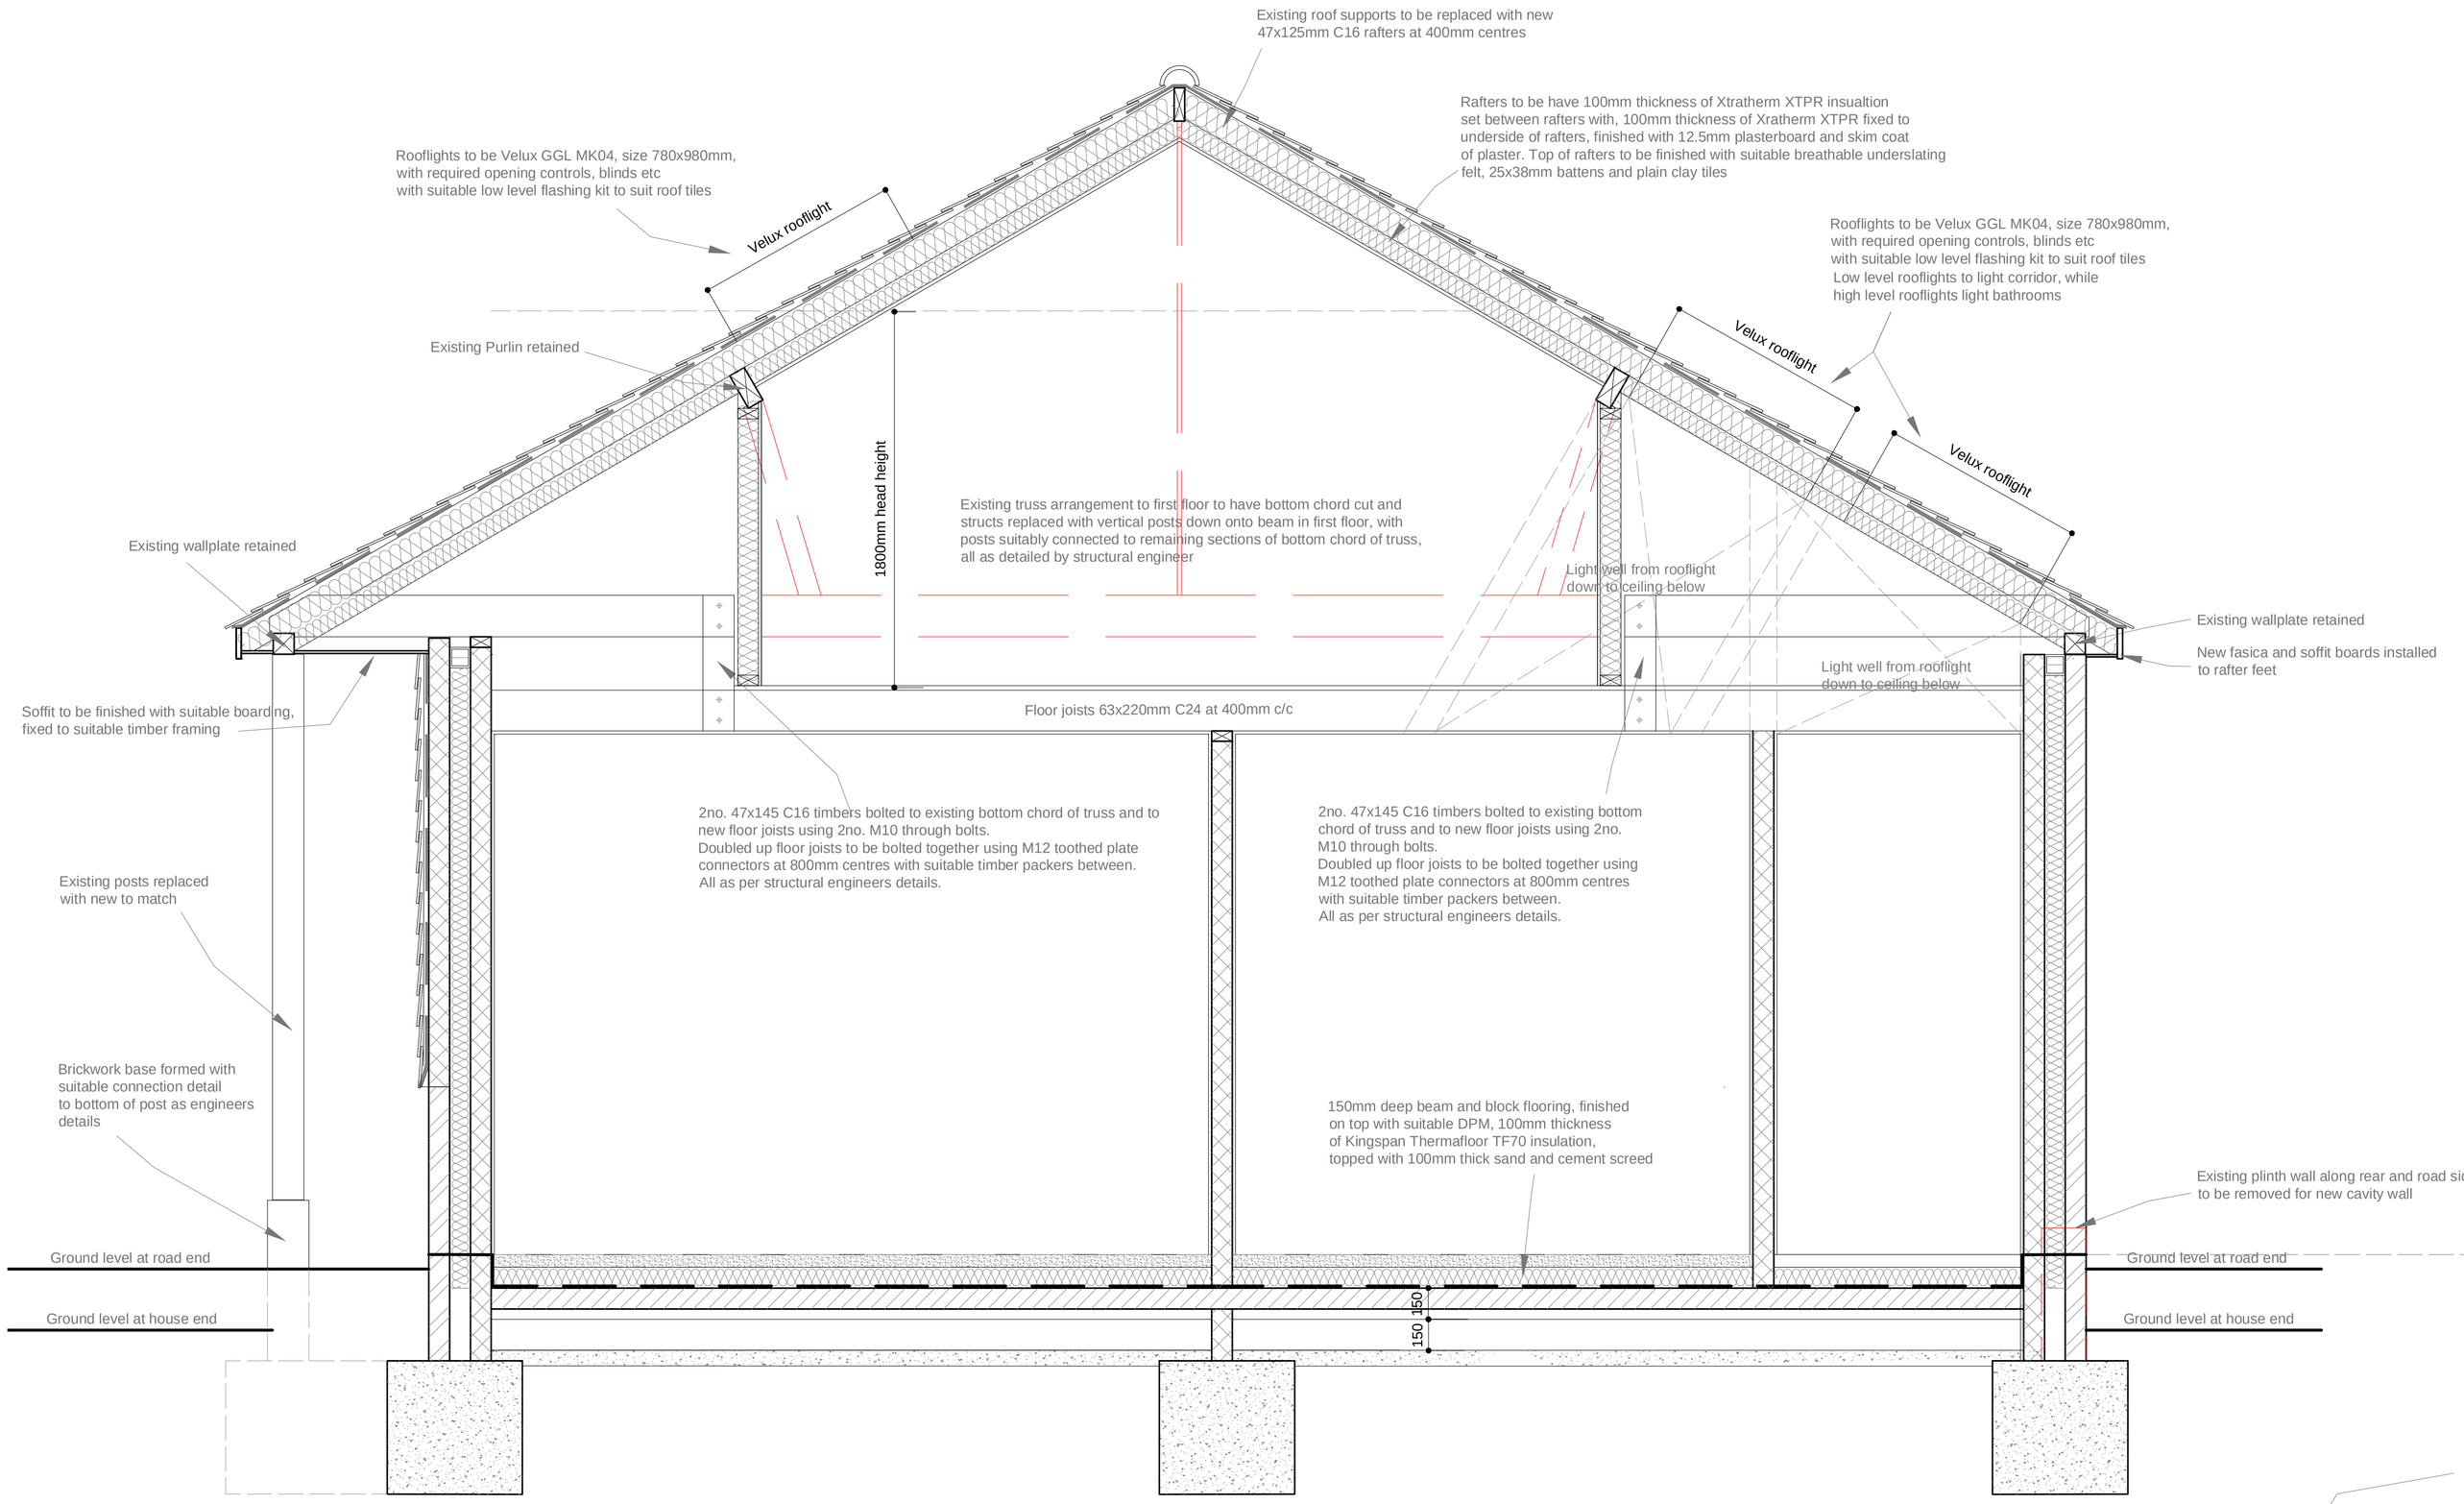

Section A-A

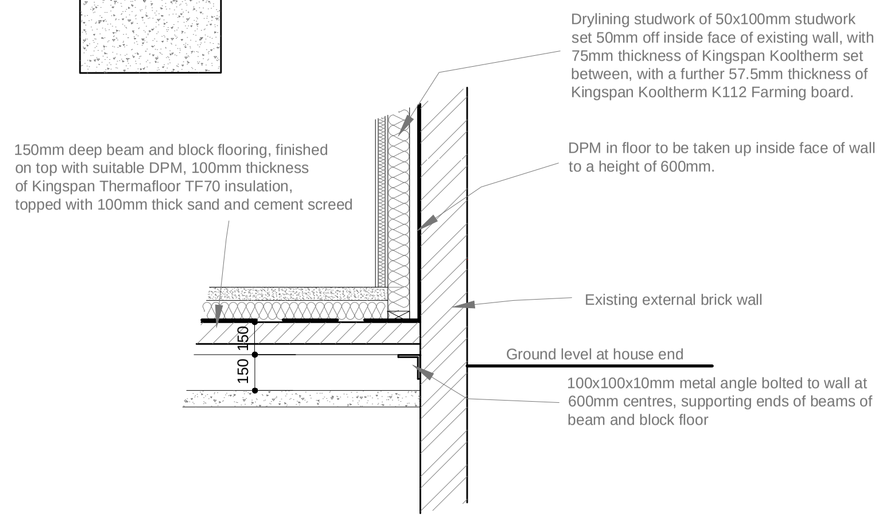

Detail of existing wall and new floor junction

Creation Date	April 2017

Revisions

Rev	Date	Description	By
B	06.06.19	Changes to structural inline with structural engineers details	JF
A	20.03.19	Various changes	JF

NOTES:
1. This drawing remains the copyright of BCM
2. All dimensions and levels are to be checked on site prior to works commencing.
3. Do not scale from this drawing. Use figured dimensions only.
4. Any discrepancies found are to be reported to the Project Manager immediately.
5. This drawing is to be read in conjunction with sub-consultants and specialists drawings.
6. CAD File name: Barn 'B'.dwg
7. If BCM logo is not in colour this is not an original drawing

1 2

1:20 Meters

PRODUCTION

Client	Mr and Mrs Ardani		
Project Name	Barn at Redburn Farm		
Drawing Title	Section A-A		
Drawn By	JF		
Scale	1:20	Sheet Size	A1
Drawing No.	6932.023	Revision	'B'

BCM
The Old Dairy
Winchester Hill
Sutton Scotney
Near Winchester
Hampshire
SO21 3NZ

t 01962 763 900
www.bcm.co.uk

BCM