MARTINS, SO20

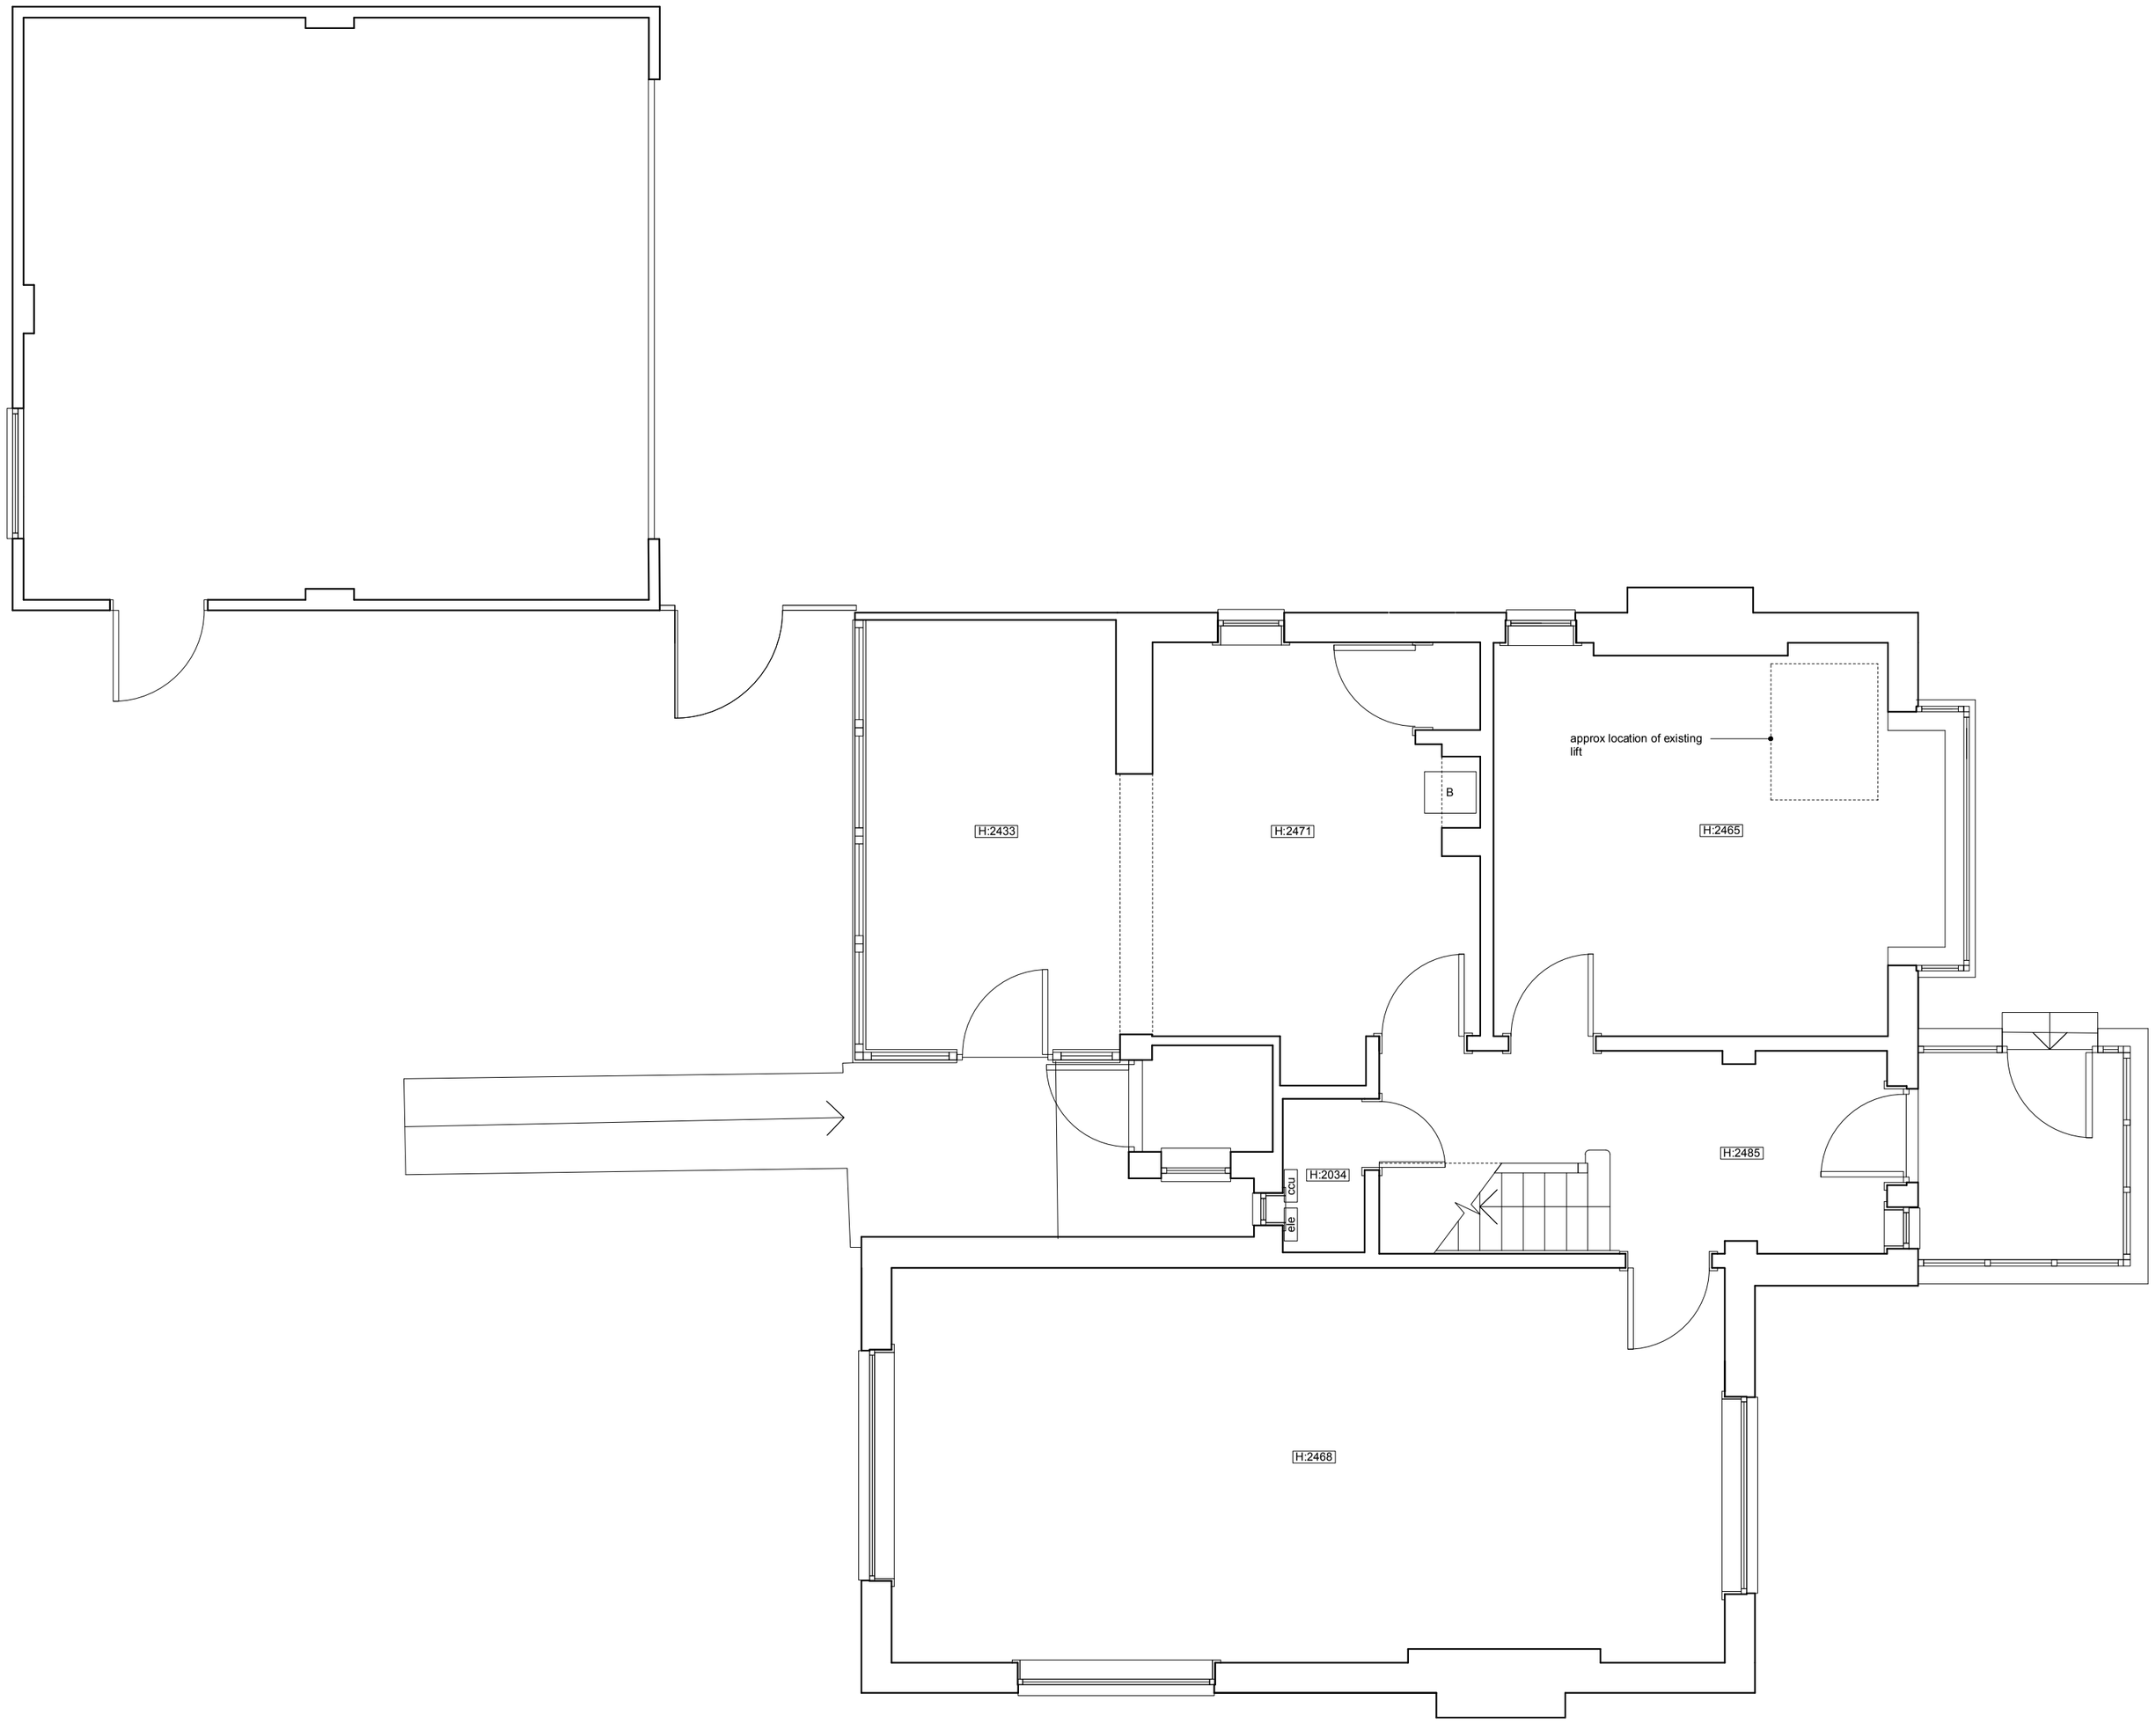

MARTINS GROUND FLOOR AS EXISTING 1:50 @ A2

revision	date	drawn	description

LA HALLY ARCHITECT

SUITE 1, TALBOT HOUSE
34 STAPLE GARDENS
WINCHESTER, SO23 8SR

01962 843 500
design@lahally.com
www.lahally.com

DRAWING STATUS: ISSUED FOR PLANNING SUBMISSION

client: MR TYLOR

job: MARTINS, SO20

drawing: MARTINS GROUND FLOOR AS EXISTING

date	drawn	scale	drawing no	rev.
FEB 2019	PK/LH/AS/KH	1:50 @ A2	617.SU.001	