MARTINS, SO20

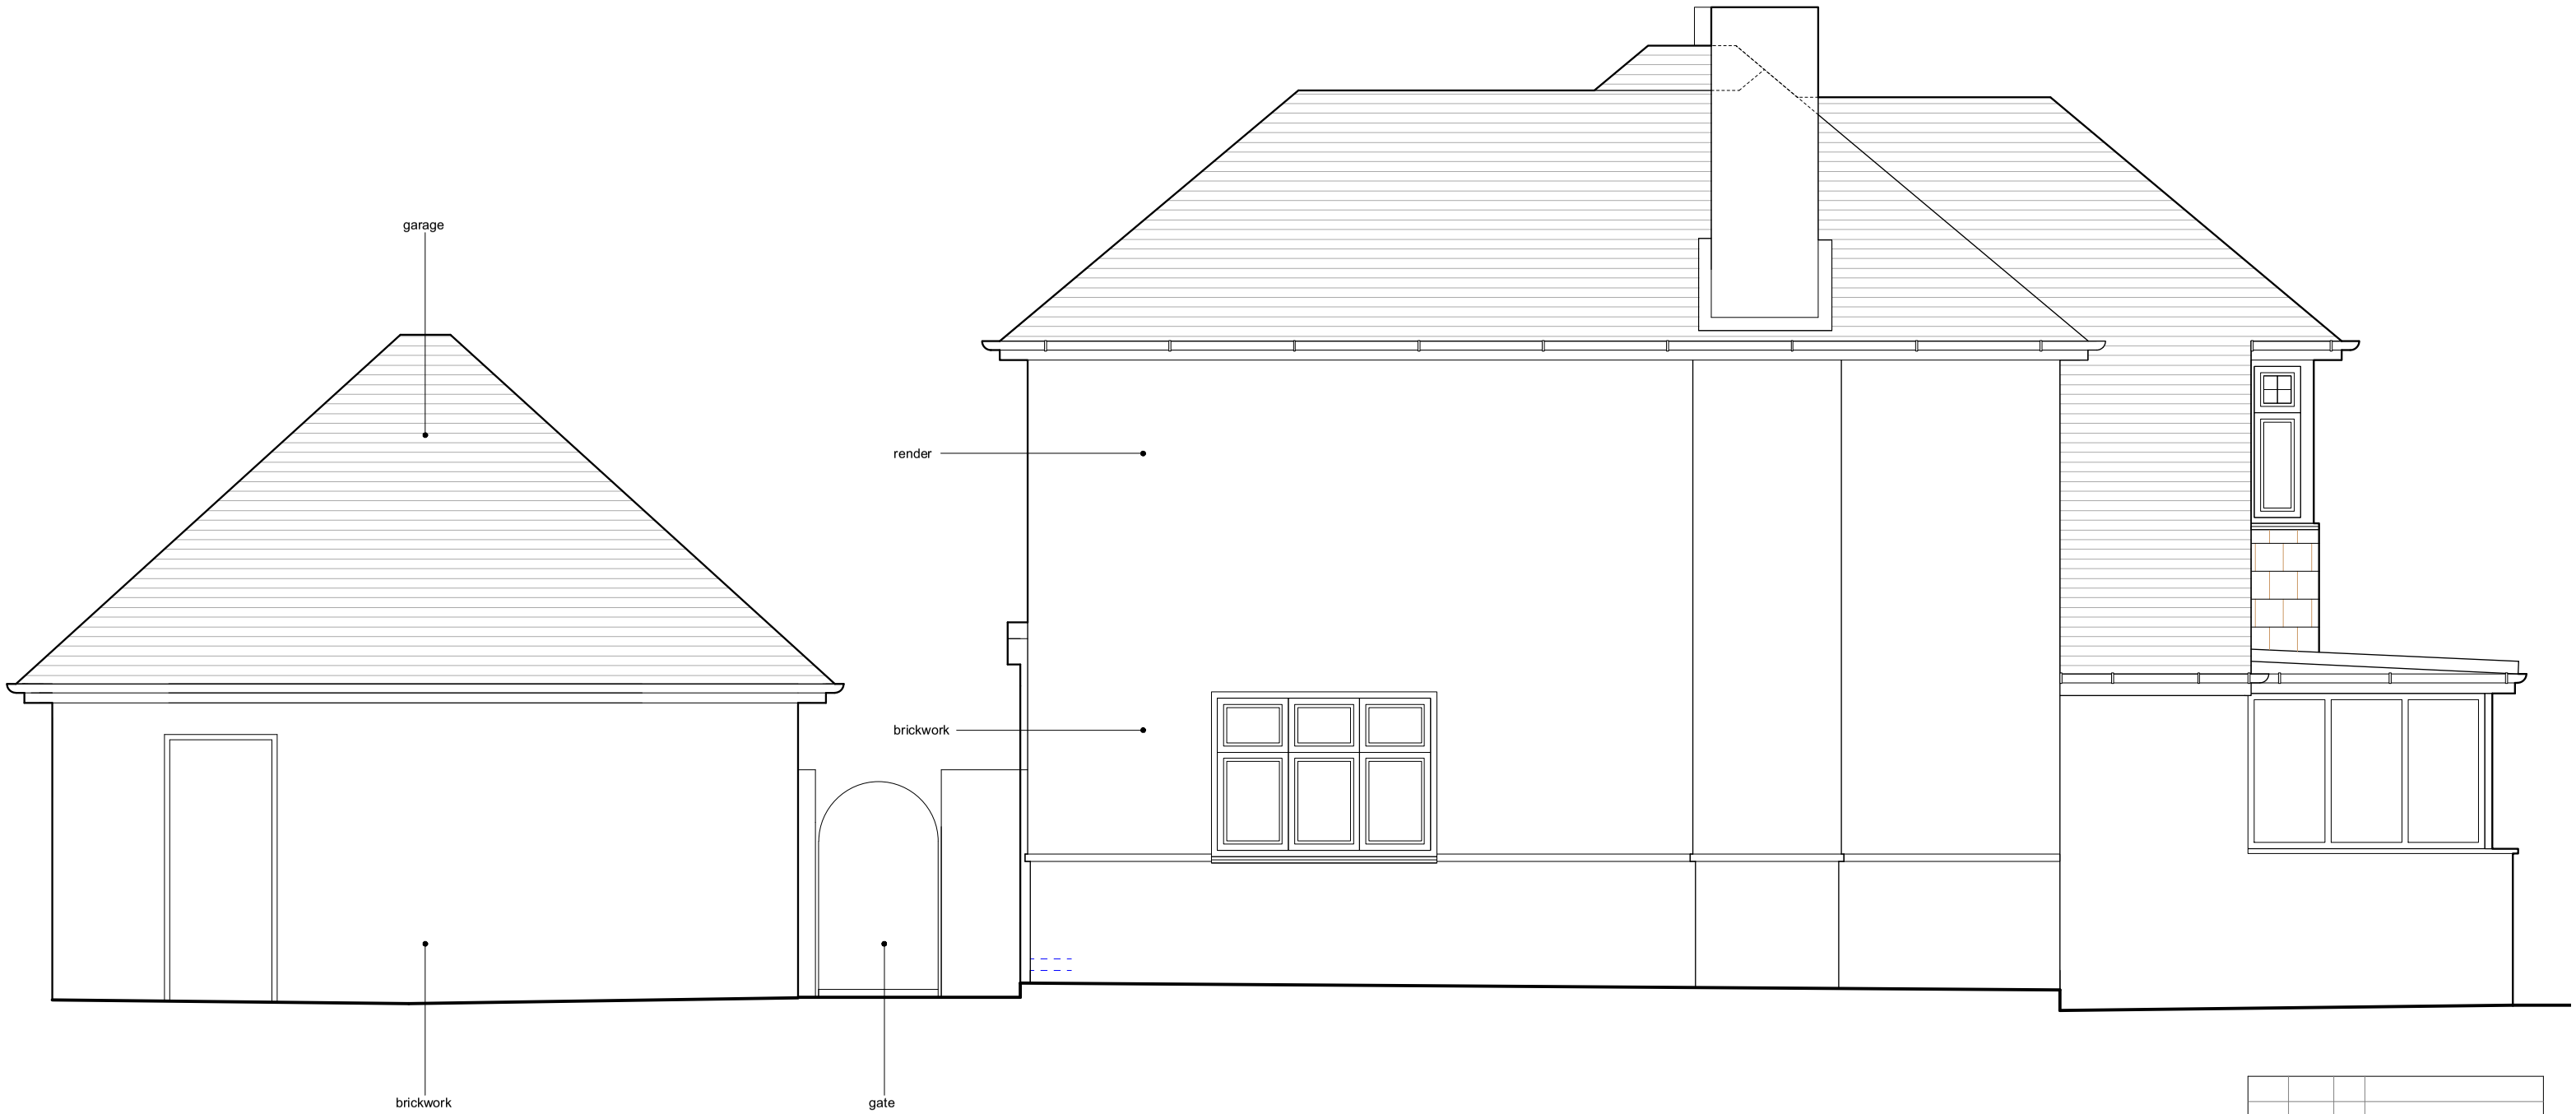

revision	date	drawn	description

LA HALLY ARCHITECT

SUITE 1, TALBOT HOUSE
34 STAPLE GARDENS
WINCHESTER, SO23 8SR

01962 843 500
design@lahally.com
www.lahally.com

DRAWING STATUS: ISSUED FOR PLANNING SUBMISSION

client: **MR TYLOR**

job: **MARTINS, SO20**

drawing: **MARTINS FLANK ELEVATION AS EXISTING**

date	drawn	scale	drawing no.	rev.
FEB 2019	PK/LH/AS/KH	1:50 @ A3	617.SU.004	

MARTINS FLANK ELEVATION AS EXISTING 1:50 @ A3