MARTINS, SO20

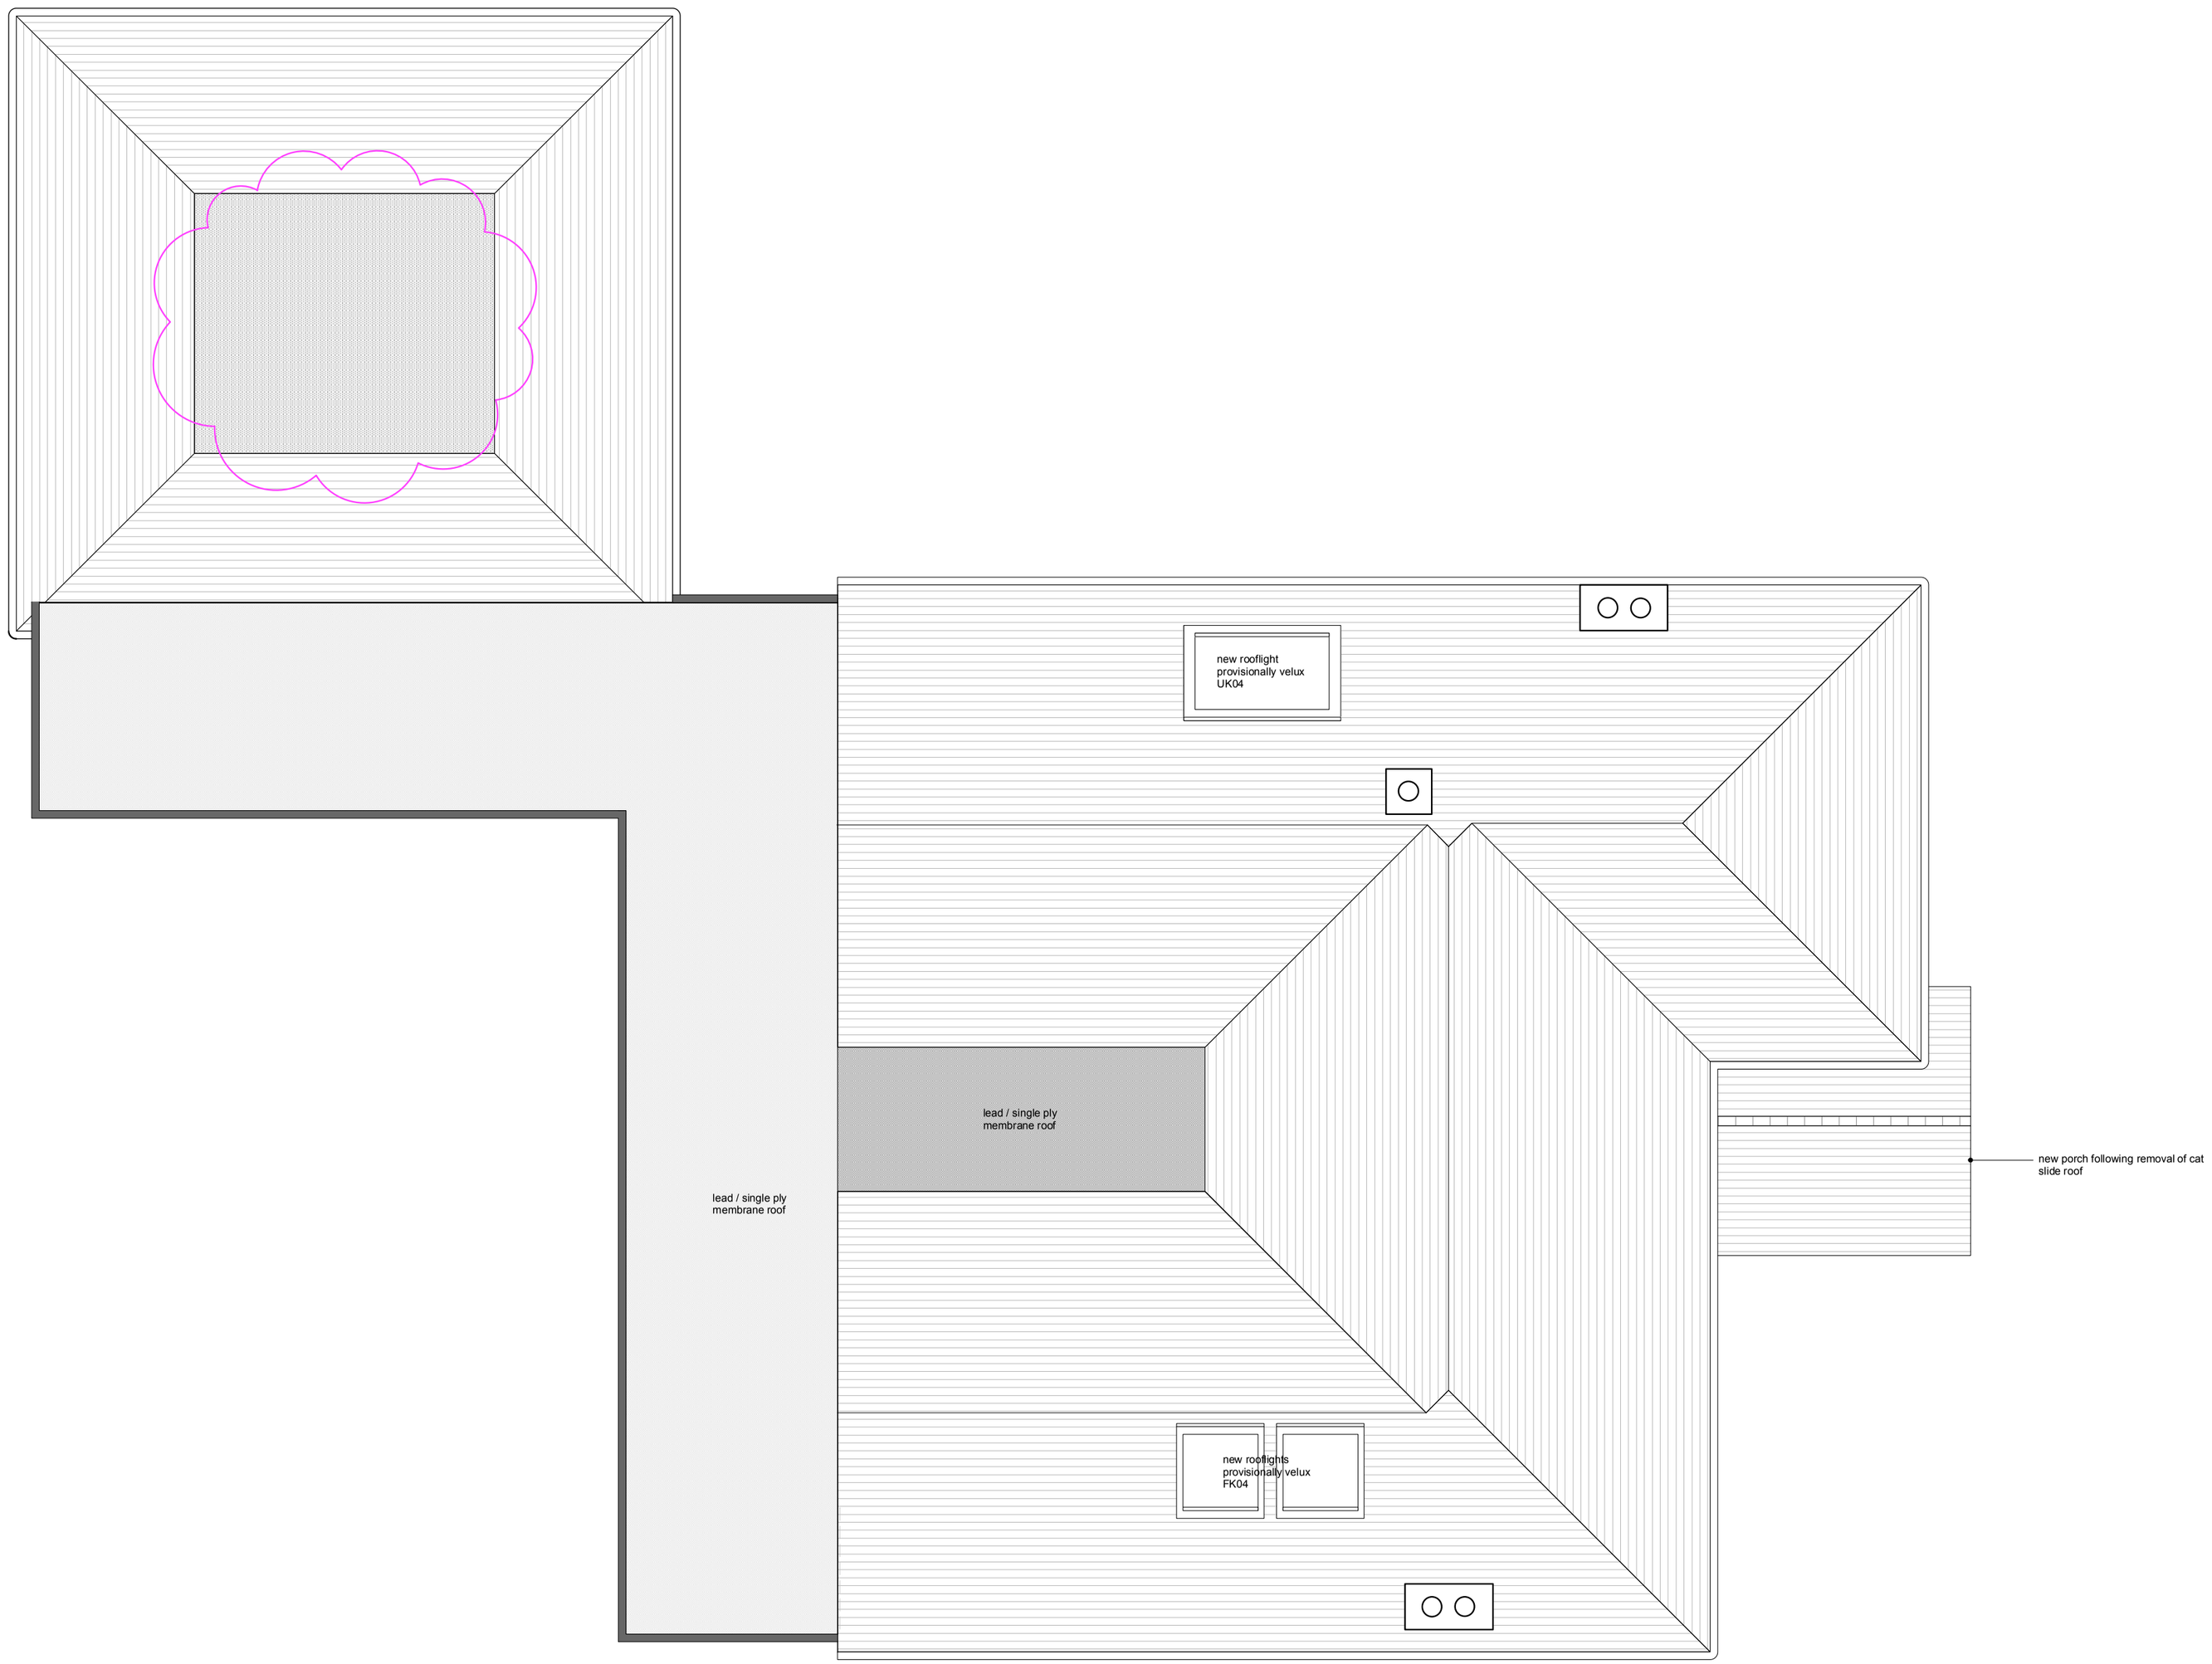

N.B. DRAWINGS TO BE USED FOR PLANNING SUBMISSION ONLY

N.B. THESE ARE NOT CONSTRUCTIONS DRAWINGS. ALL MEASUREMENTS TO BE CHECKED ON SITE

MARTINS ROOF AS PROPOSED 1:50 @ A2

revision	date	drawn	description
B	23.04.20	AS	Height of garage roof reduced
A	26.08.19	KH	Chimney added back.

LA HALLY ARCHITECT
SUITE 1, TALBOT HOUSE
34 STAPLE GARDENS
WINCHESTER, SO23 8SR
01962 843 500
design@lahally.com
www.lahally.com

DRAWING STATUS: ISSUED FOR PLANNING SUBMISSION

client: MR TYLOR

job: MARTINS, SO20

drawing: MARTINS ROOF AS PROPOSED

date	drawn	scale	drawing no.	rev.
FEB 2019	PK/LH/AS/KH	1:50 @ A2	617.PL.007	B