MARTINS, SO20

N.B. THESE ARE NOT CONSTRUCTIONS DRAWINGS. ALL MEASUREMENTS TO BE CHECKED ON SITE

N.B. SURVEY BY OTHERS. LA HALLY ACCEPT NO RESPONSIBILITY FOR THE ACCURACY OF THIS SURVEY.

N.B. DRAWINGS TO BE USED FOR PLANNING SUBMISSION ONLY

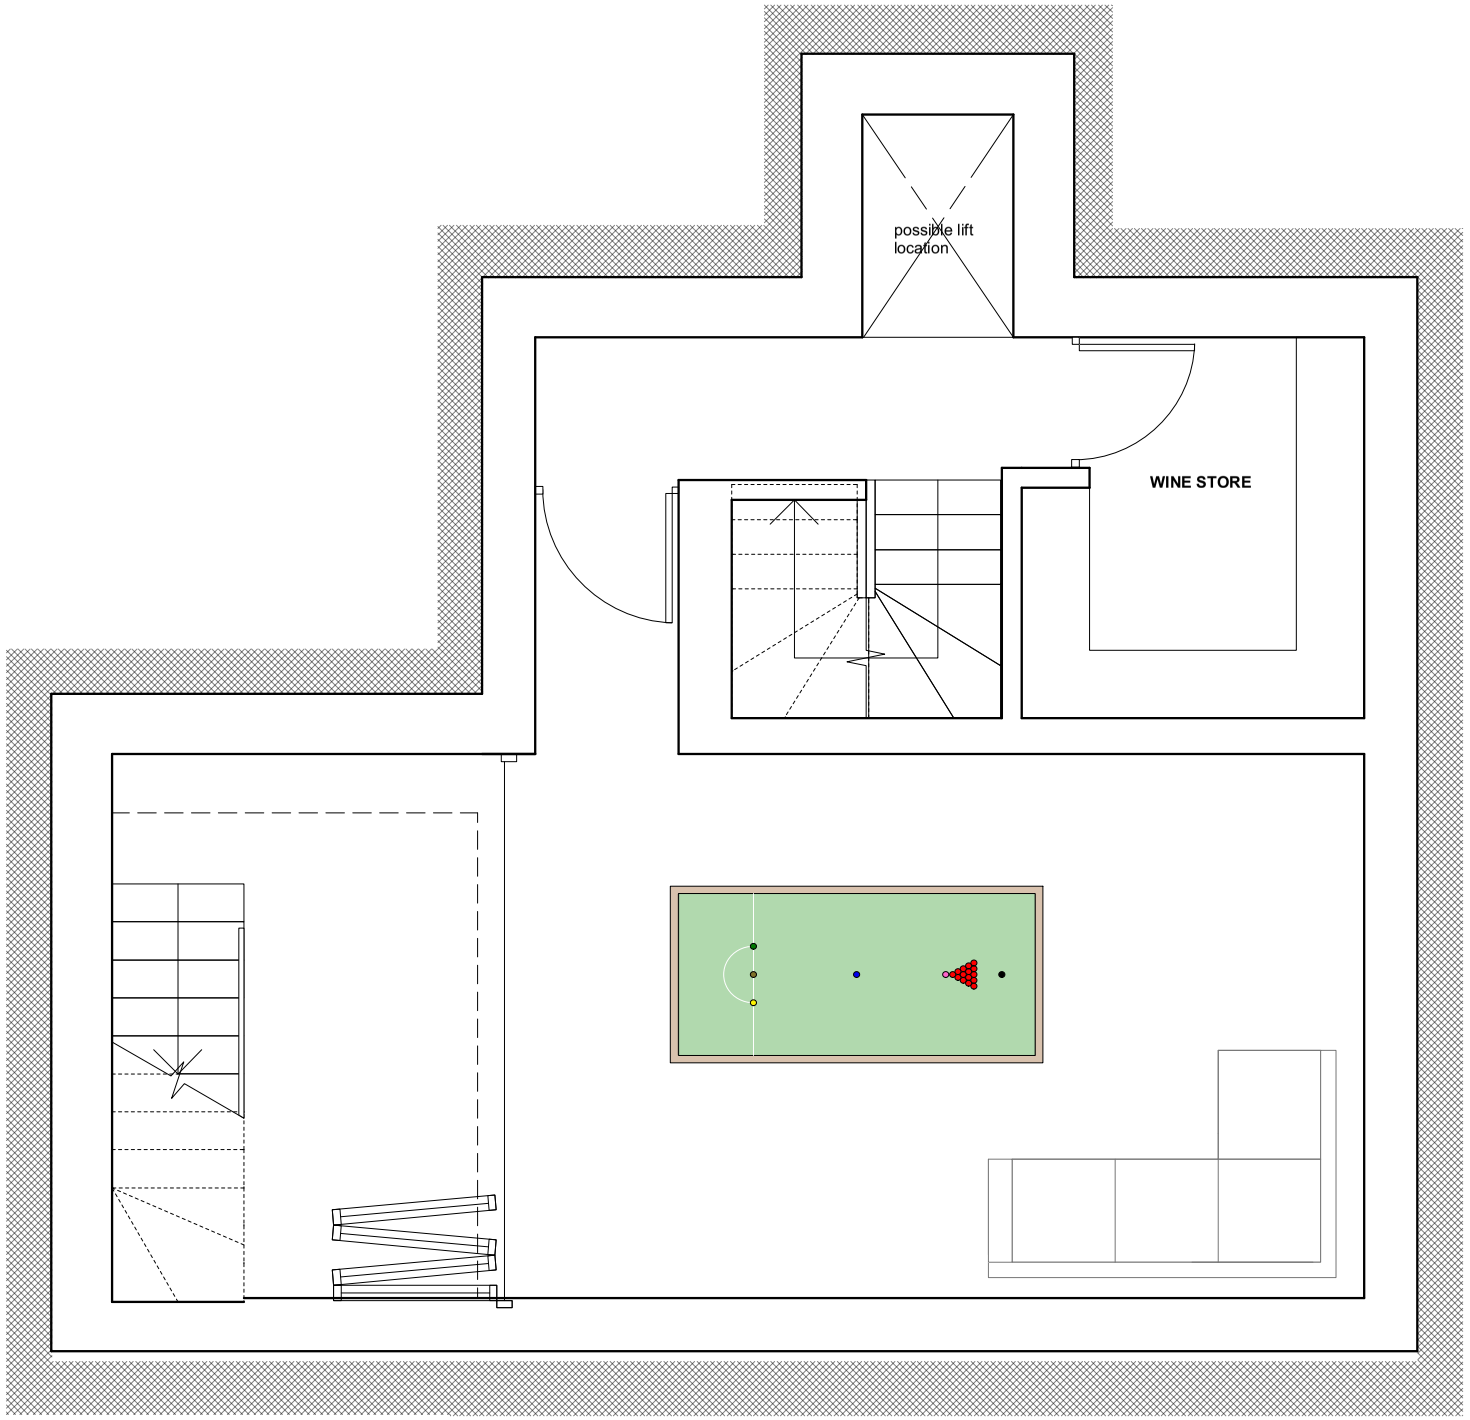

NEW BUILD BASEMENT AS PROPOSED 1:50 @ A3

revision	date	drawn	description
A	28.08.19	KH	Reduce width of proposal by 1.8m to match width of neighbours property

LA HALLY ARCHITECT

SUITE 1, TALBOT HOUSE
34 STAPLE GARDENS
WINCHESTER, SO23 8SR

01962 843 500
design@lahally.com
www.lahally.com

DRAWING STATUS: ISSUED FOR PLANNING SUBMISSION

client: **MR TYLOR**

job: **MARTINS, SO20**

drawing: **NEW BUILD BASEMENT AS PROPOSED**

date	drawn	scale	drawing no.	rev.
FEB 2019	PK/LH/AS	1:50 @ A3	617.PL.203	A