MARTINS, SO20

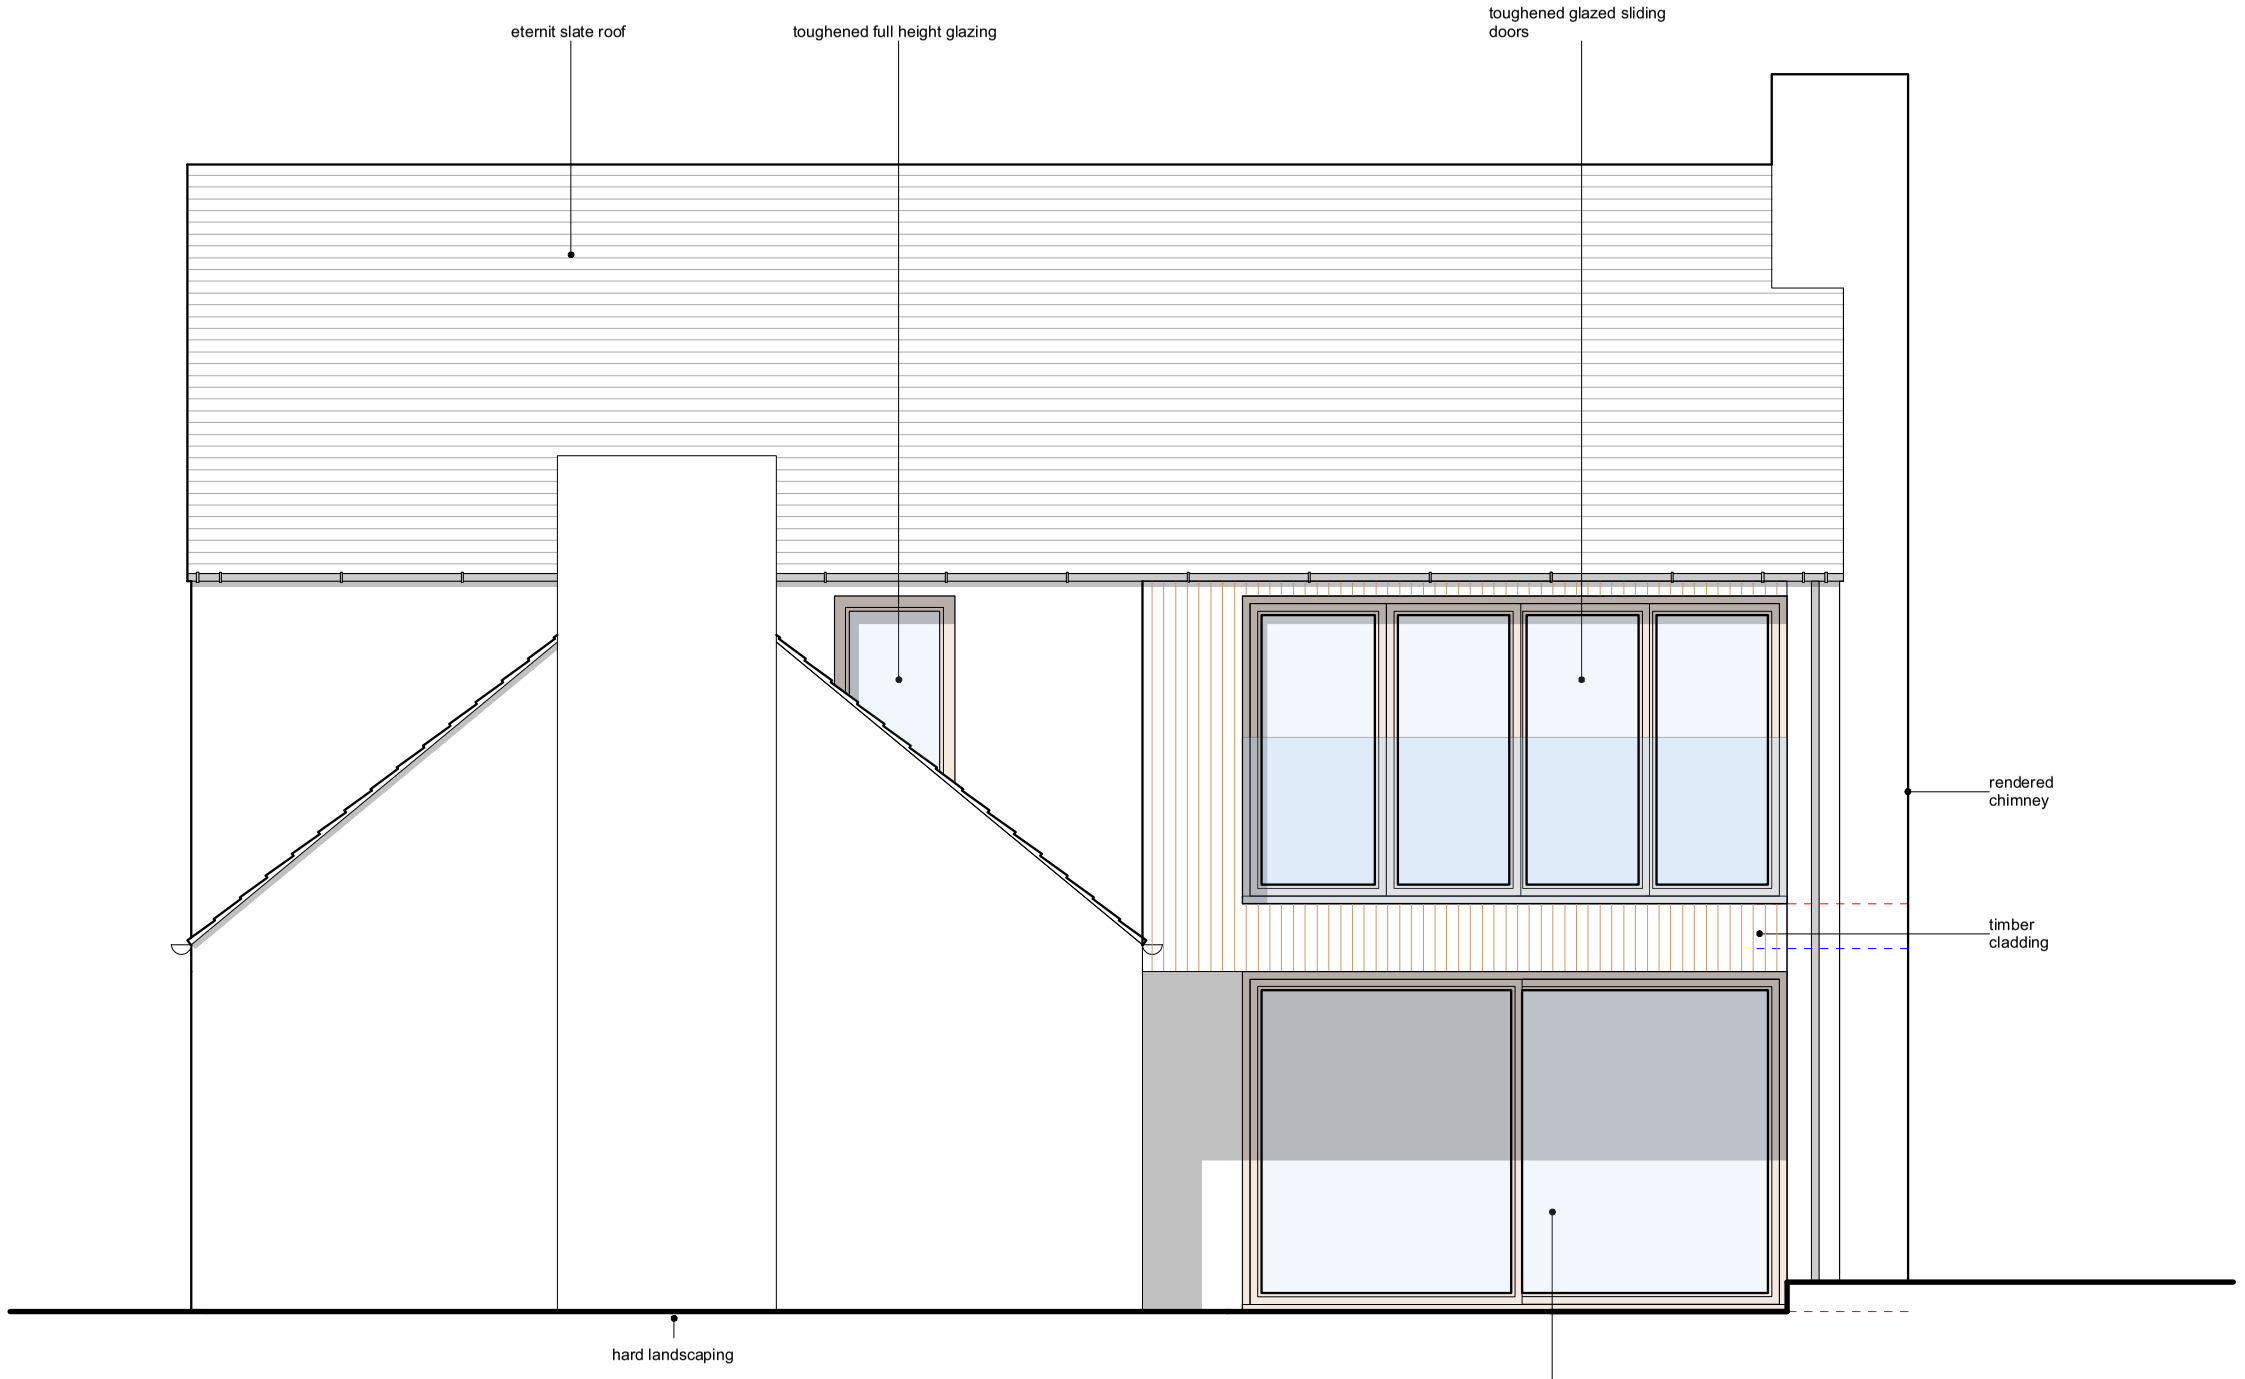

N.B. DRAWINGS TO BE USED FOR PLANNING SUBMISSION ONLY

N.B. THESE ARE NOT CONSTRUCTIONS DRAWINGS. ALL MEASUREMENTS TO BE CHECKED ON SITE

N.B. SURVEY BY OTHERS. LA HALLY ACCEPT NO RESPONSIBILITY FOR THE ACCURACY OF THIS SURVEY.

NEW BUILD REAR ELEVATION AS PROPOSED 1:50 @ A3

revision	date	drawn	description
A	28.08.19	KH	Width of proposal reduced by 1.8m. Render and timber cladding added. Windows & doors altered to suit.

LA HALLY ARCHITECT
SUITE 1, TALBOT HOUSE
34 STAPLE GARDENS
WINCHESTER, SO23 8SR
01962 843 500
design@lahally.com
www.lahally.com

DRAWING STATUS: ISSUED FOR PLANNING SUBMISSION

client: MR TYLOR

job: MARTINS, SO20

drawing: NEW BUILD REAR ELEVATION AS PROPOSED

date	drawn	scale	drawing no.	rev.
FEB 2019	PK/LH/AS/KH	1:50 @ A3	617.PL.207	A