Do not scale off drawing - refer to the tree data schedule for accurate crown spread measurements.
Depictions of tree canopies are based on measurements taken to four cardinal compass points.
No liability of any kind is accepted for any omissions or inaccuracies in respect of this plan.
All rights reserved.

## Tree Protective Fencing

- Tree Protection Barriers in accordance with BS5837:2012 Section 6.2.3 Figure 3a or 3b as appropriate adjacent to the woodland and trees.

**BS5837: 2012 Recommendations (extract)**

Figure 3 Examples of above-ground stabilizing systems

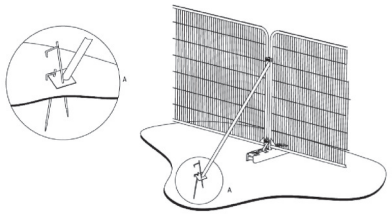

a) Stabilizer strut with base plate secured with ground pins

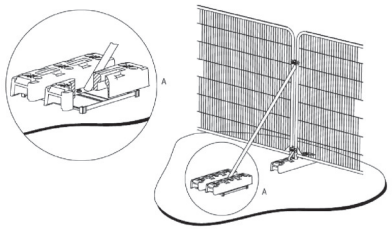

b) Stabilizer strut mounted on block tray

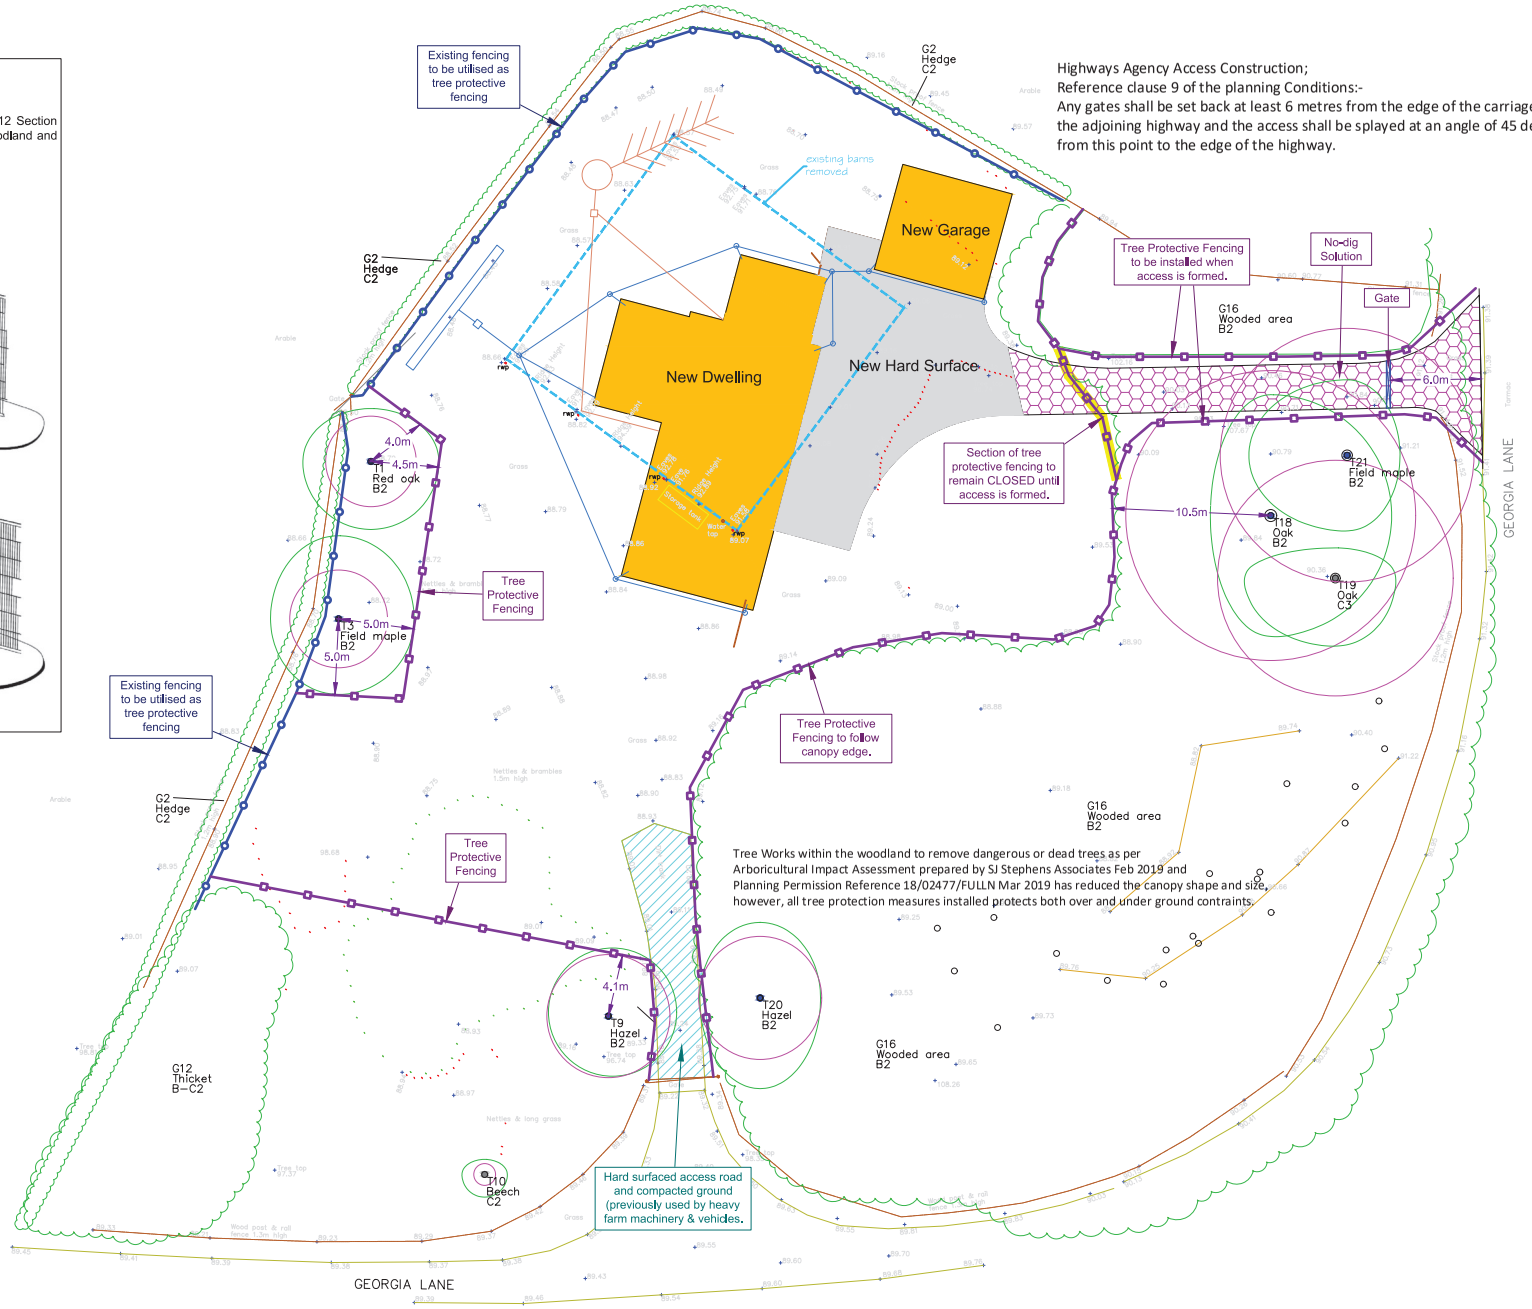


Highways Agency Access Construction;
Reference clause 9 of the planning Conditions:-
Any gates shall be set back at least 6 metres from the edge of the carriageway of the adjoining highway and the access shall be splayed at an angle of 45 degrees from this point to the edge of the highway.

N

1:250

0 5 10m

# Tree Protection Plan Showing Proposed Scheme and Arboricultural Controls

Key

- Tree — Showing Canopy extents, category colour, tag number (with category) and RPA circle.
- Tree Protective Fencing
- Existing Fencing to be Utilised as Tree Protection
- No dig Cellular Confinement System. To be installed under supervision.
- Existing Hard Surfaced or Compacted Ground

**Notes:**
No-dig solution for new access to be constructed under the supervision of the Arboricultural Consultant.
Tree Protection Barriers in accordance with BS5837:2012 Section 6.2.3 Figure 3a or 3b as appropriate adjacent to the woodland and trees.

Arbor-Eco Consultancy
2 Daisy Lane, Locks Heath, Hants. SO31 6RA.
Email: arborecoconsultancy@gmail.com
Telephone: 07542 093882
Arboricultural Consultant
**Marco Bartolini**

| | |
|---|---|
| Client | Fowler Architecture and Planning |
| Project | Hurtswood House (formerly Georgia Farm), Amport. |
| Drawing Title | Tree Protection Plan - Non-Material Amendment |
| Scale | 1:250@A2 |
| Date | Dec 2020 |
| DB | CS |
| CB | MB |
| Drawing Number | MB200914-01-01 |
| Rev | A |