Planning Permission
18/02477/FULLN
Approved Tree Protection
Plan: 1197-01 A
(not to scale)

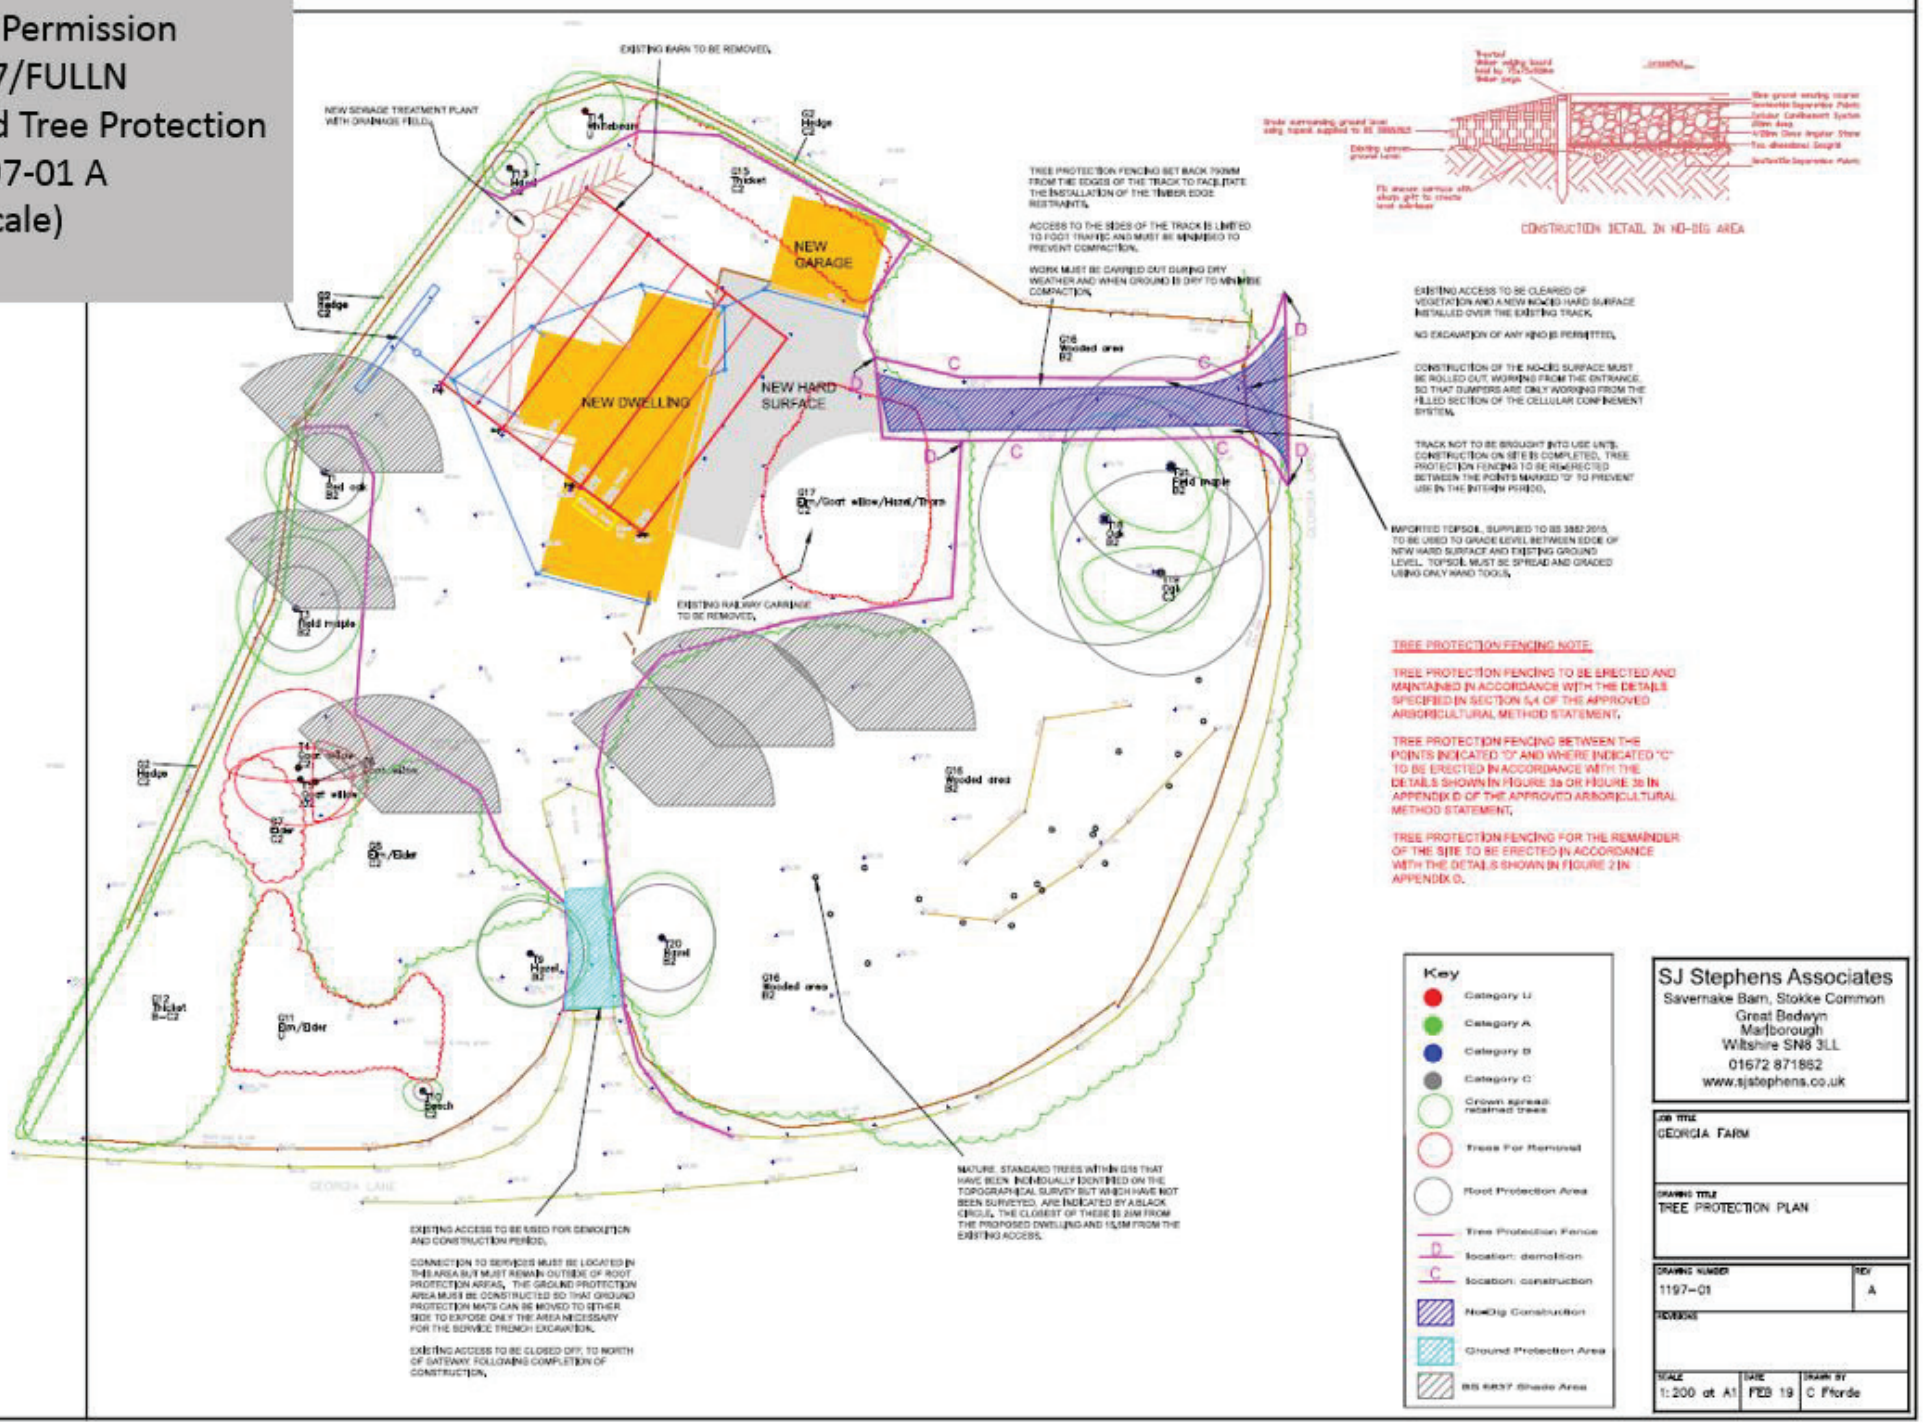

SJ Stephens Associates
Savernake Barn, Stokke Common
Great Bedwyn
Marlborough
Wiltshire SN8 3LL
01672 871852
www.sjstephens.co.uk

JOB TITLE: GEORGIA FARM

DRAWING TITLE: TREE PROTECTION PLAN

DRAWING NUMBER: 1197-01 | REV: A

REVISIONS:

SCALE: 1:200 at A1 | DATE: FEB 19 | DRAWN BY: C Pforde