564/S/004

MARKET PLACE

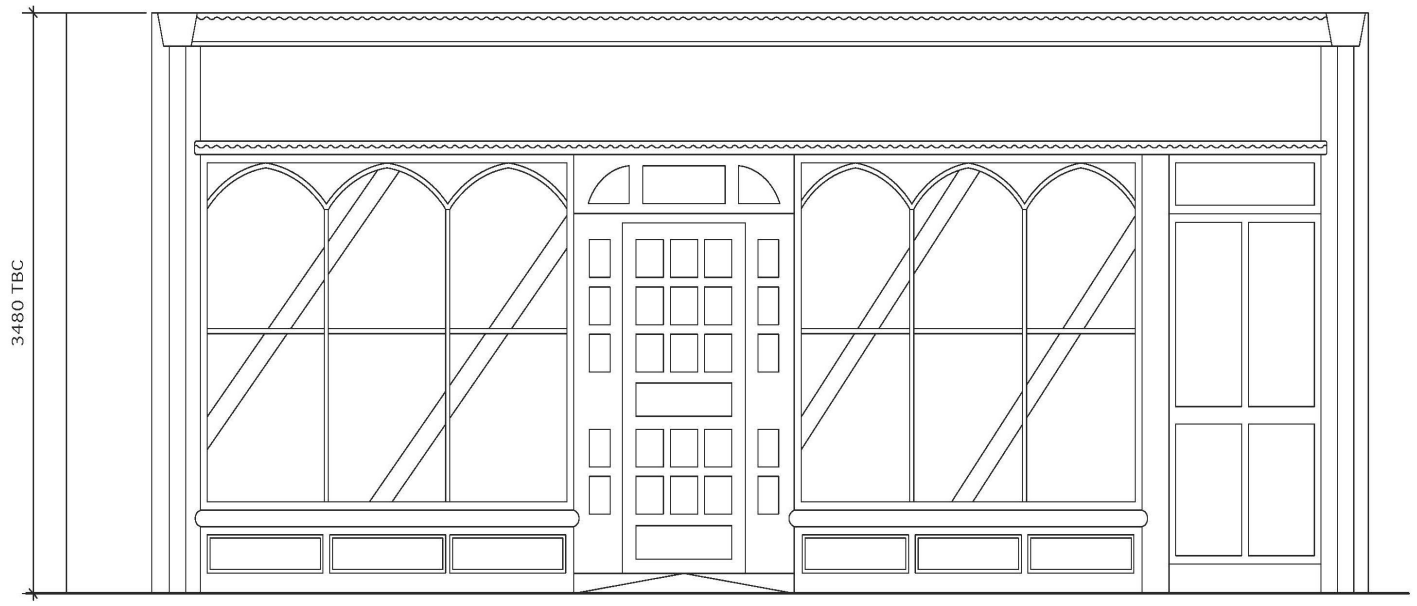

EXISTING SHOPFRONT

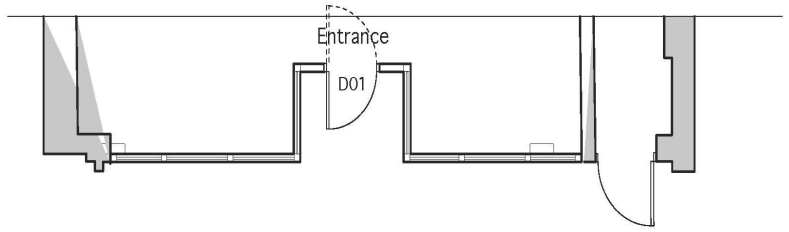

PLAN 1:100

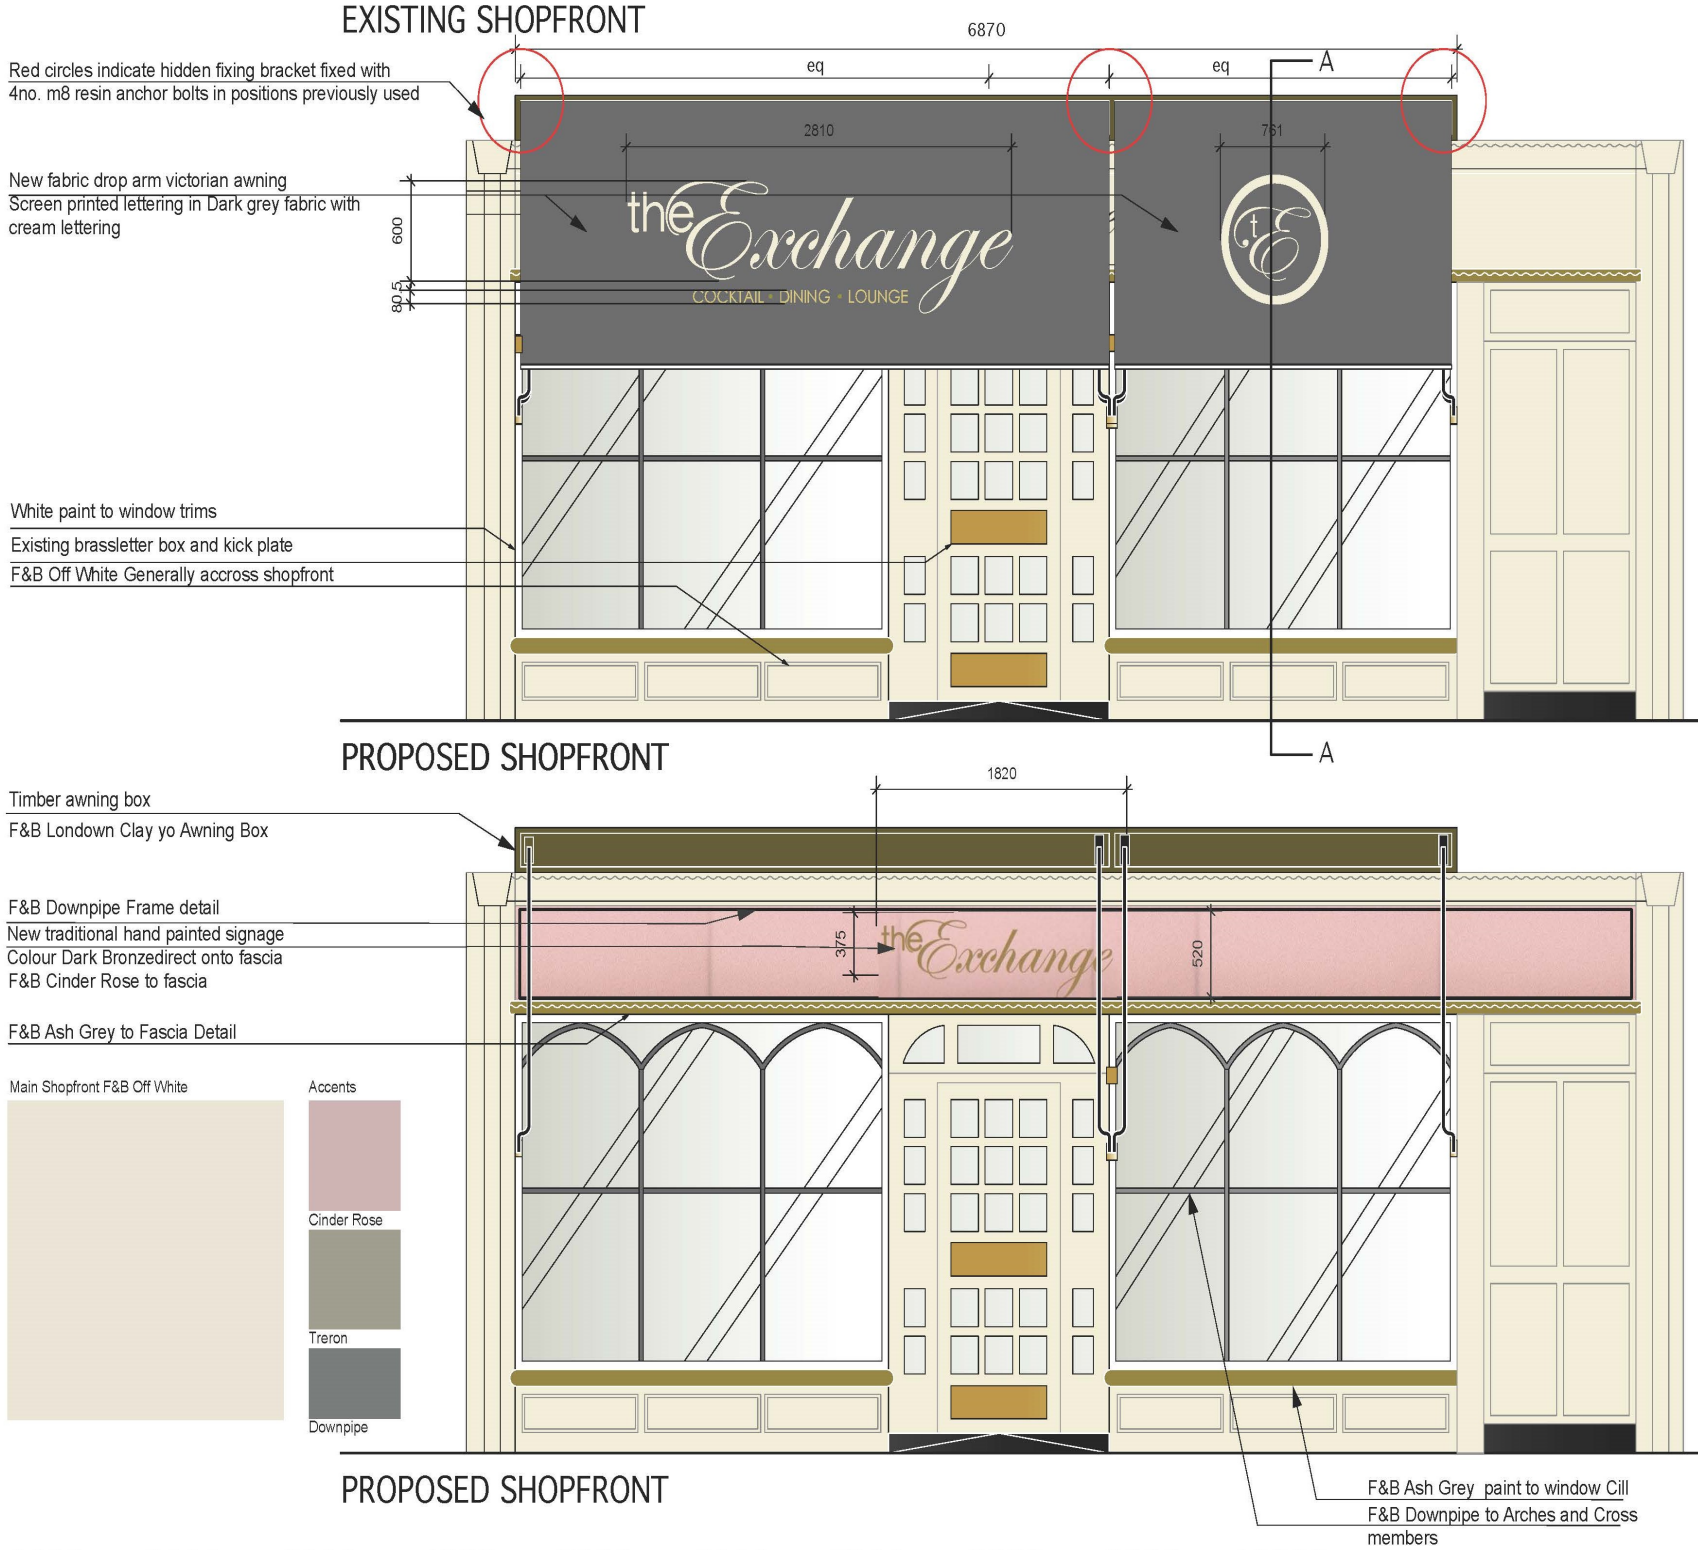

PROPOSED SHOPFRONT

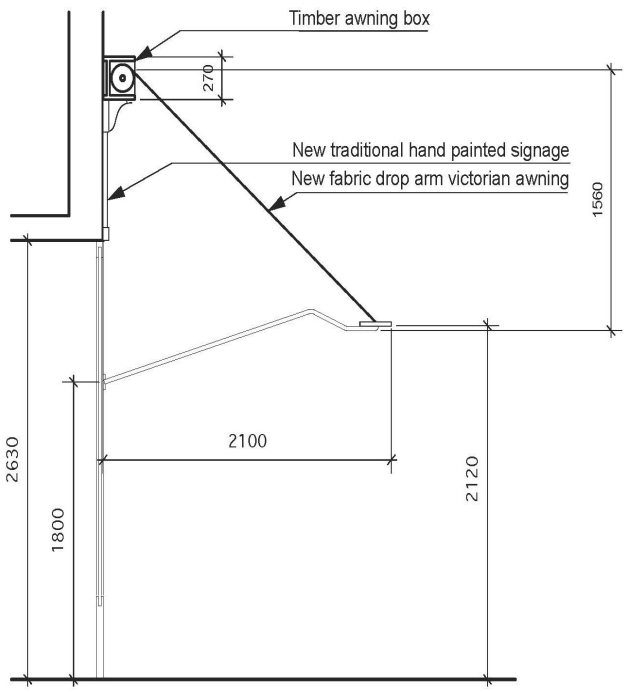

SHOPFRONT SECTION A-A

PROPOSED SHOPFRONT

DROP ARM AWNING

JULIAN

JULIAN TAYLOR DESIGN ASSOCIATES

Project: MARKET PLACE
Client: MARC & NAOMI RANDALL
Drawing Title: Shopfront
Drawing Number: 562/SH/002 A
Scale: 1:25 @ A1
Revision: B
Drawn by:

Revision	Date	Comments

The Barn Crown House 29 Winchester Road Romsey SO51 8HA
Tel: 01794 518011 Tel/Fax: 01794 513502
e-mail: info@jtda.net Web: www.jtda.net

This drawing is the copyright of JTaylor and cannot be copied used or reproduced without express written permission.
All dimensions to be checked on site, do not scale from this drawing

1000 2000 3000 4000 5000 6000 7000 8000 9000 10000 mm