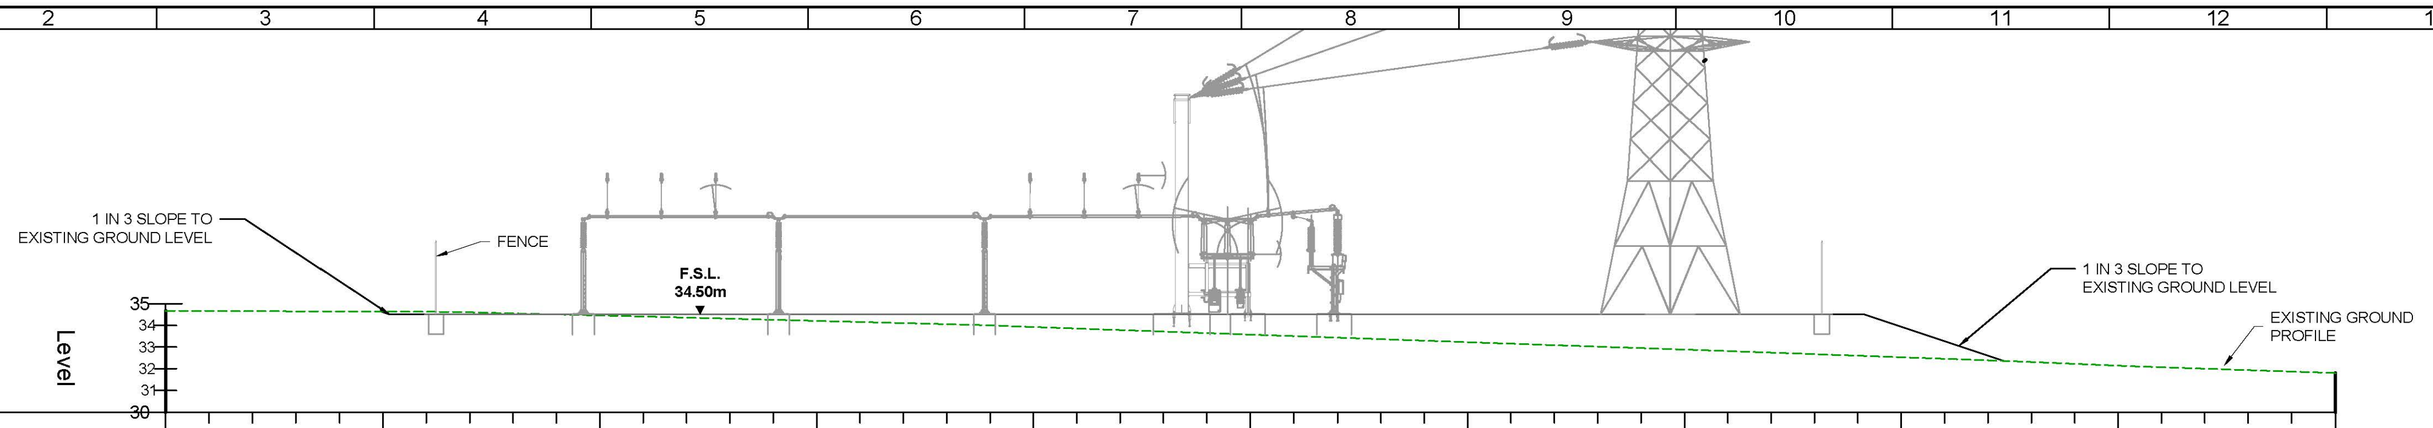
1 IN 3 SLOPE TO EXISTING GROUND LEVEL
FENCE
F.S.L. 34.50m
1 IN 3 SLOPE TO EXISTING GROUND LEVEL
EXISTING GROUND PROFILE
Level
35
34
33
32
31
30

| | | |