Plot 4

East Elevation

Plot 4

North Elevation

Plot 4

North Elevation

Materials- Plot 4

Facing Material- Render
Roof- Thatch
Cills- ?
Windows- ?
Other features:

Plot 4

West Elevation

Plot 6 Plot 5

East Elevation

Plot 5 Plot 6

West Elevation

Materials- Plots 5 & 6

Facing Material- Render
Roof-
Cills- ?
Windows- ?
Other features:

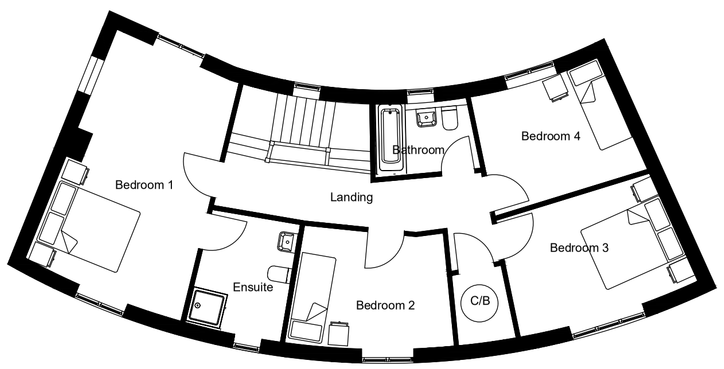

First floor plan

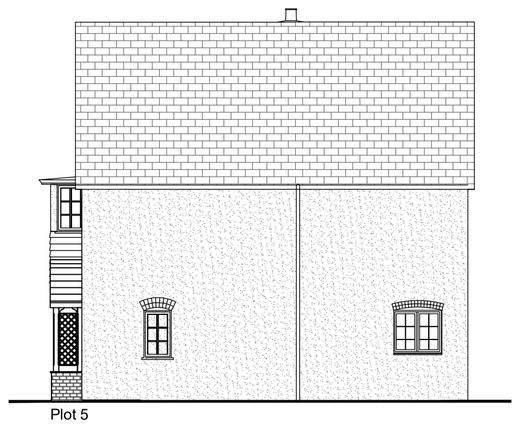

Plot 5

North Elevation

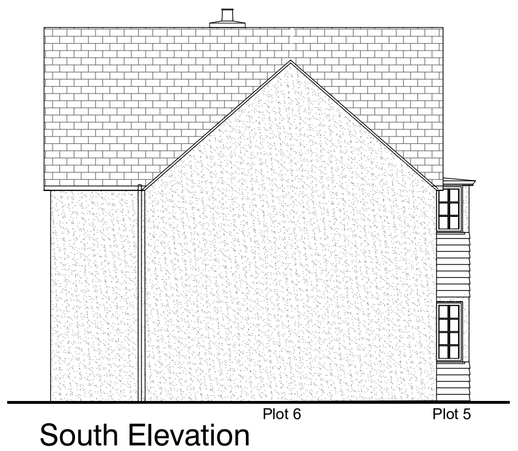

Plot 6 Plot 5

South Elevation

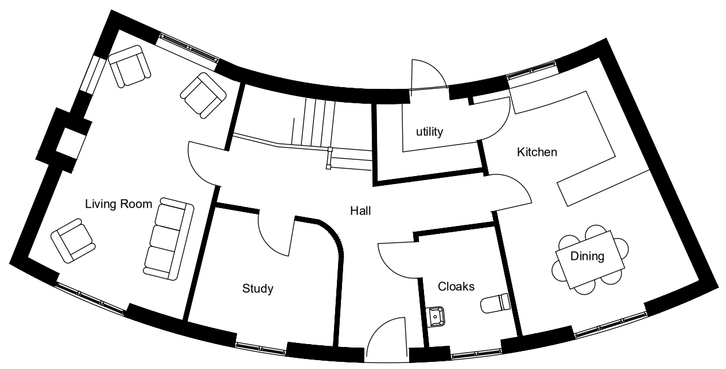

Total floor area = 156.1m2/1680ft2

Ground floor plan

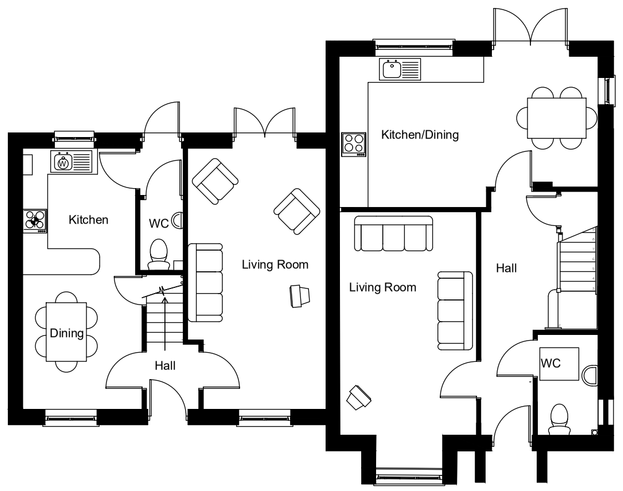

Total floor area = 84.26m2

Ground floor plan

Total floor area = 106.78m2

Ground floor plan

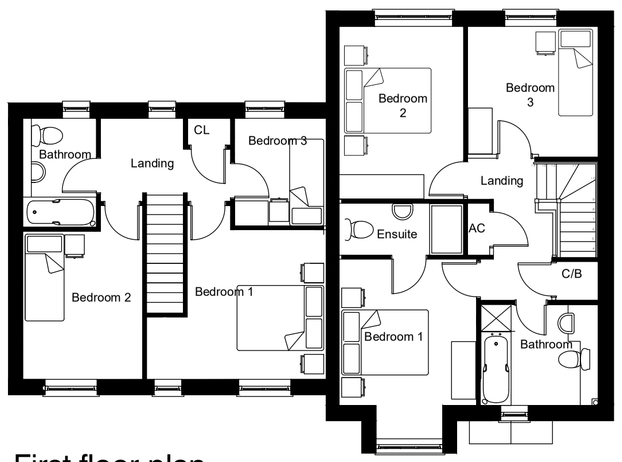

First floor plan

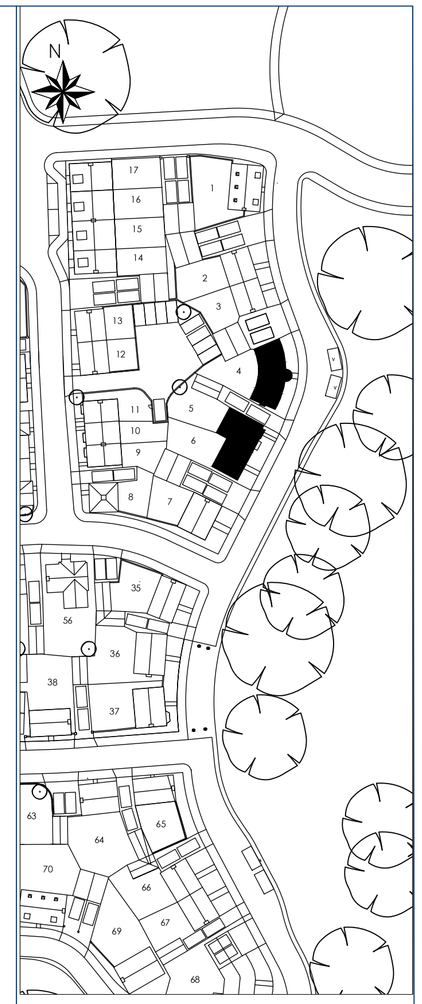

Rev	Date	Amendment

Drawing Status: Date:. Nov. 2020

Ashfield PARTNERSHIP

MORRISH HOMES
BUILDING QUALITY THROUGH GENERATIONS

Unit 5, Factory Road,
Upton Industrial Estate
Poole, Dorset
BH165SL

01202 623420
www.morrishhomes.co.uk

Project title: HOE LANE NORTH BADDESLEY

Unit no. Plots 4,5 & 6

Scale: 1:100 @ A1
Drawn by: AAS
Checked by:
Date: DEC 20

Drawing title
Plans & Elevations

drawing no. M028/C/4-5-6
rev.