Section C-C' (Part 1)

Section C-C' (Part 2)

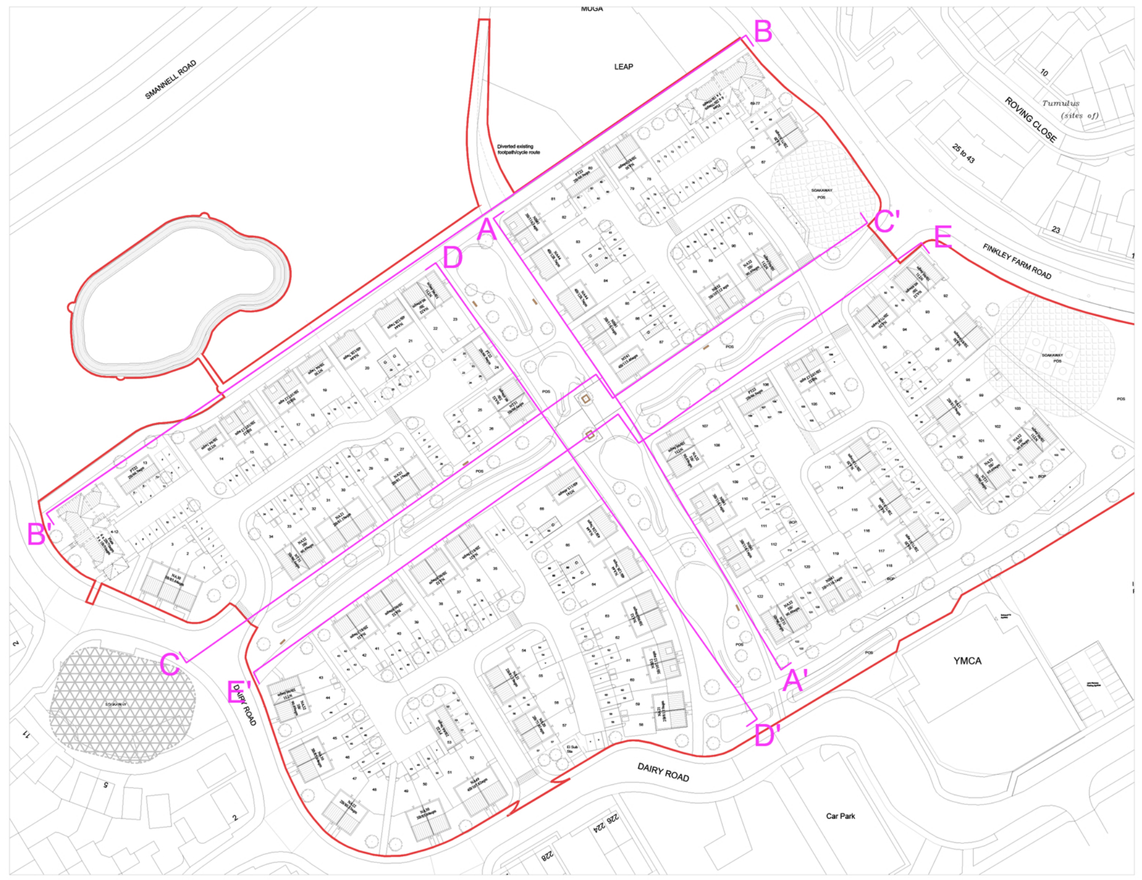

Notes:

- All drawings are subject to Planning and Building Control consent.
- The details shown are for design intent purposes only and are subject to further design development with suppliers and sub-contracters
- Proposals subject to consultation and approval from Local Authority Building Control or an Approved Inspector
- All setting out dimensions should be checked on-site prior to construction and any discrepancies and/or omissions should be reported to the Architect immediately

0 2 4 6 8 10m
Scale 1:200

Rev.	Date	Details	Drawn	Chckd
P00	01/10/21	Issued for Planning	NT	JT

Drawn By: NT Date: 16/09/21 Checked By: JT Date: 16/09/21

Issued for: PLANNING

Drawing: Proposed Street Elevations C-C'

Project No: 20090

Scale: 1:200 @A1

Project/Client: Land West of Finkley Farm Road East Anton, Taylor Wimpey

Dwg No: 006

Rev: P00

BrightSPACE architects
27 Glasshouse Studios, Fryern Court Road, Fordingbridge, Hampshire, SP6 1QX
T: (01425) 655806
www.brightspacearchitects.com

© BrightSpace Architects Ltd. Contractors must work only to figured dimensions which are to be checked on site.
Registered Office - 17 Northover Rd, Pennington, Lymington, Hampshire, SO41 8GU. Registered Number - 07399008