Block Plan - Scale 1:500

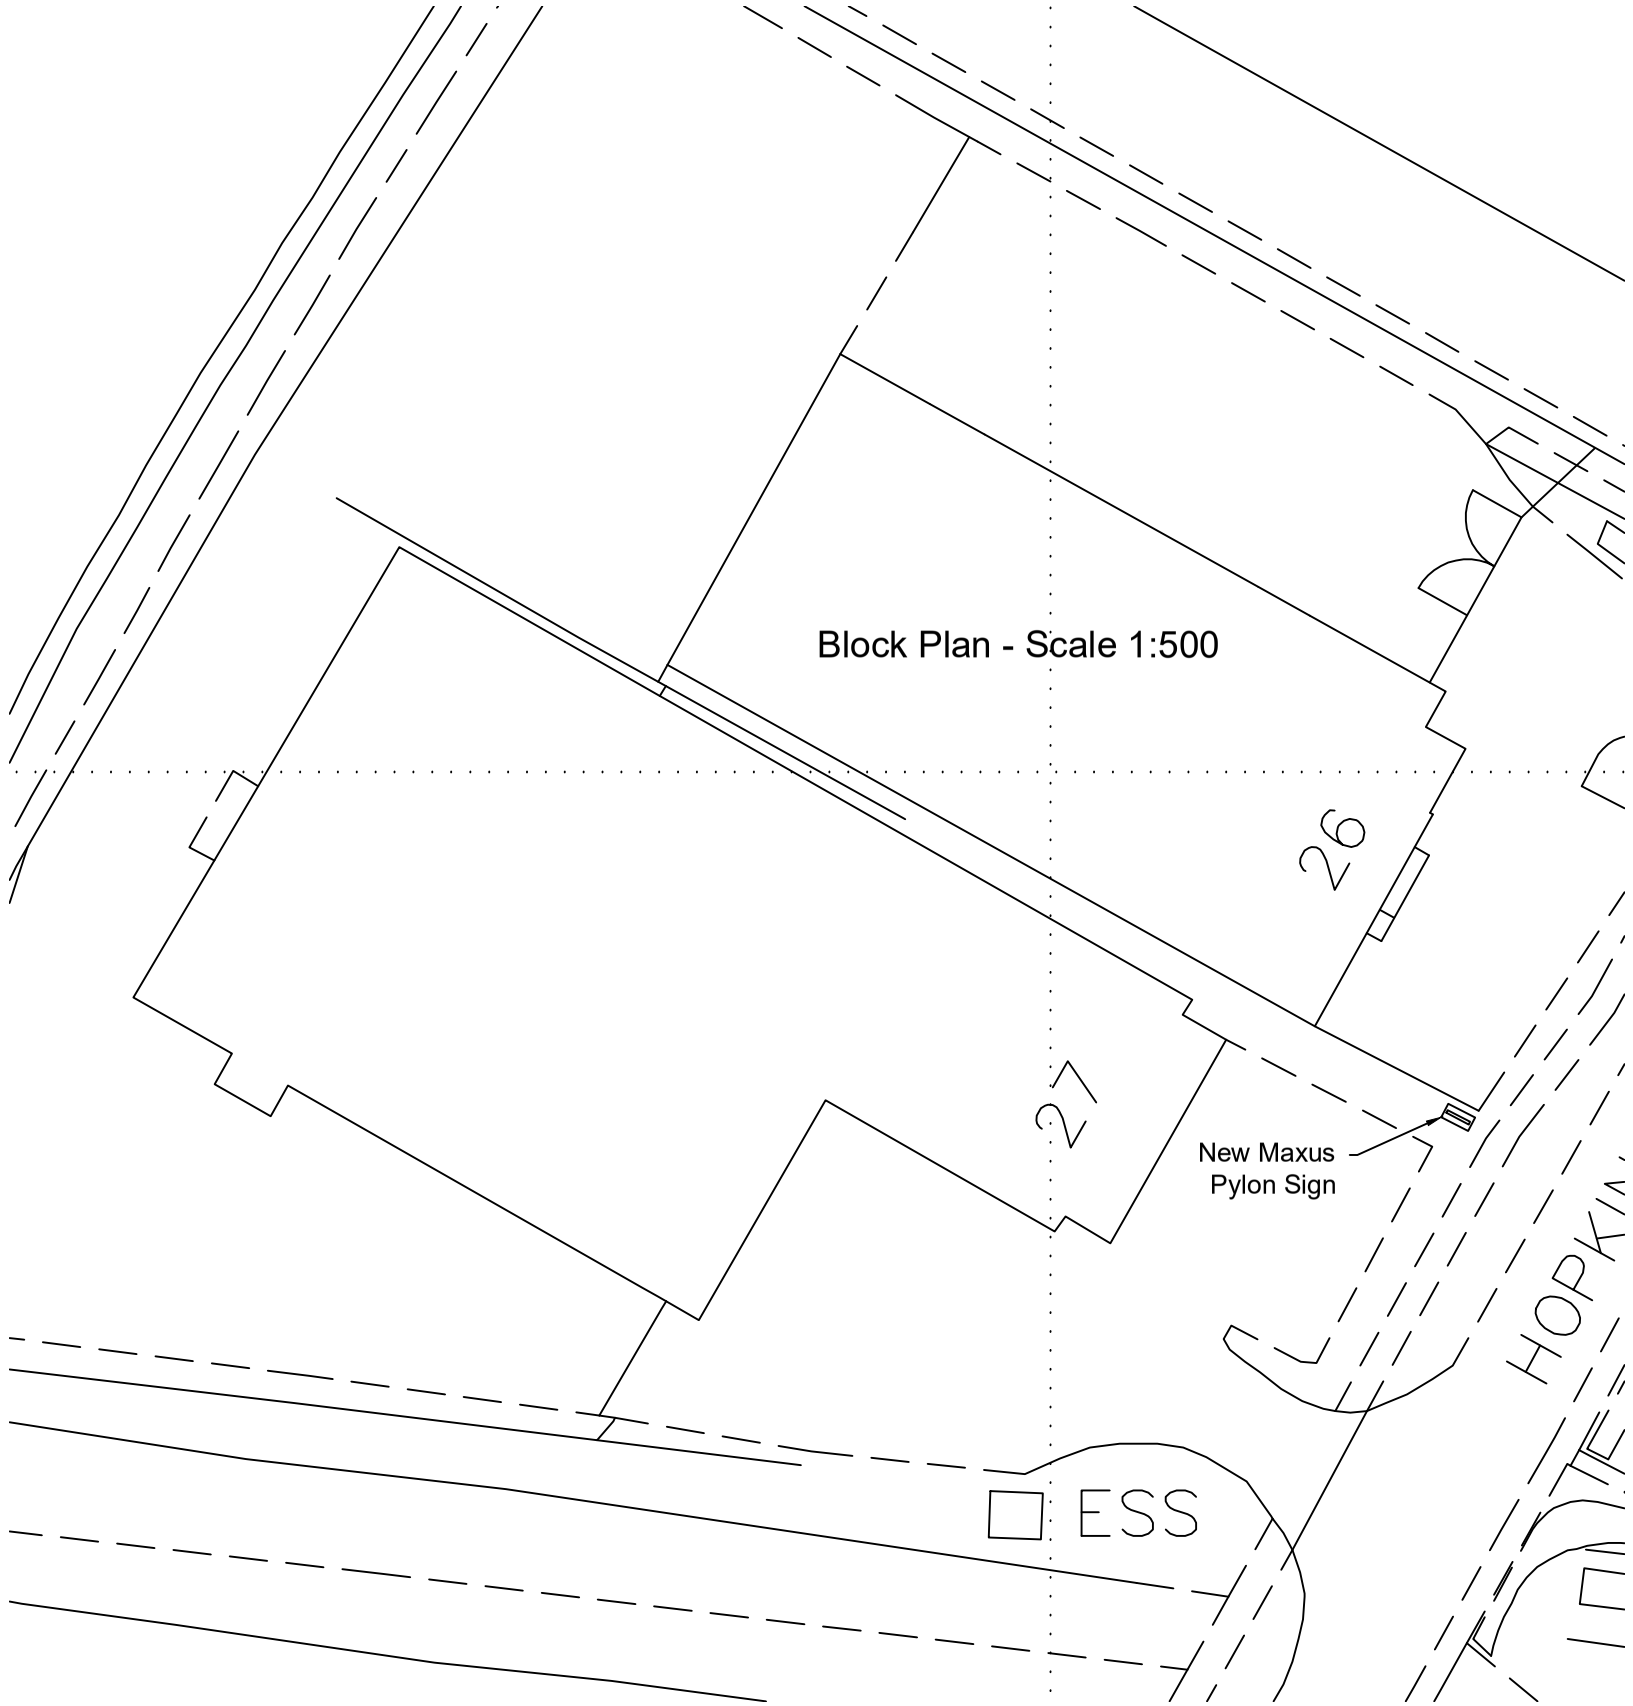

0m 10m 50m

Location Plan - Scale 1:1250

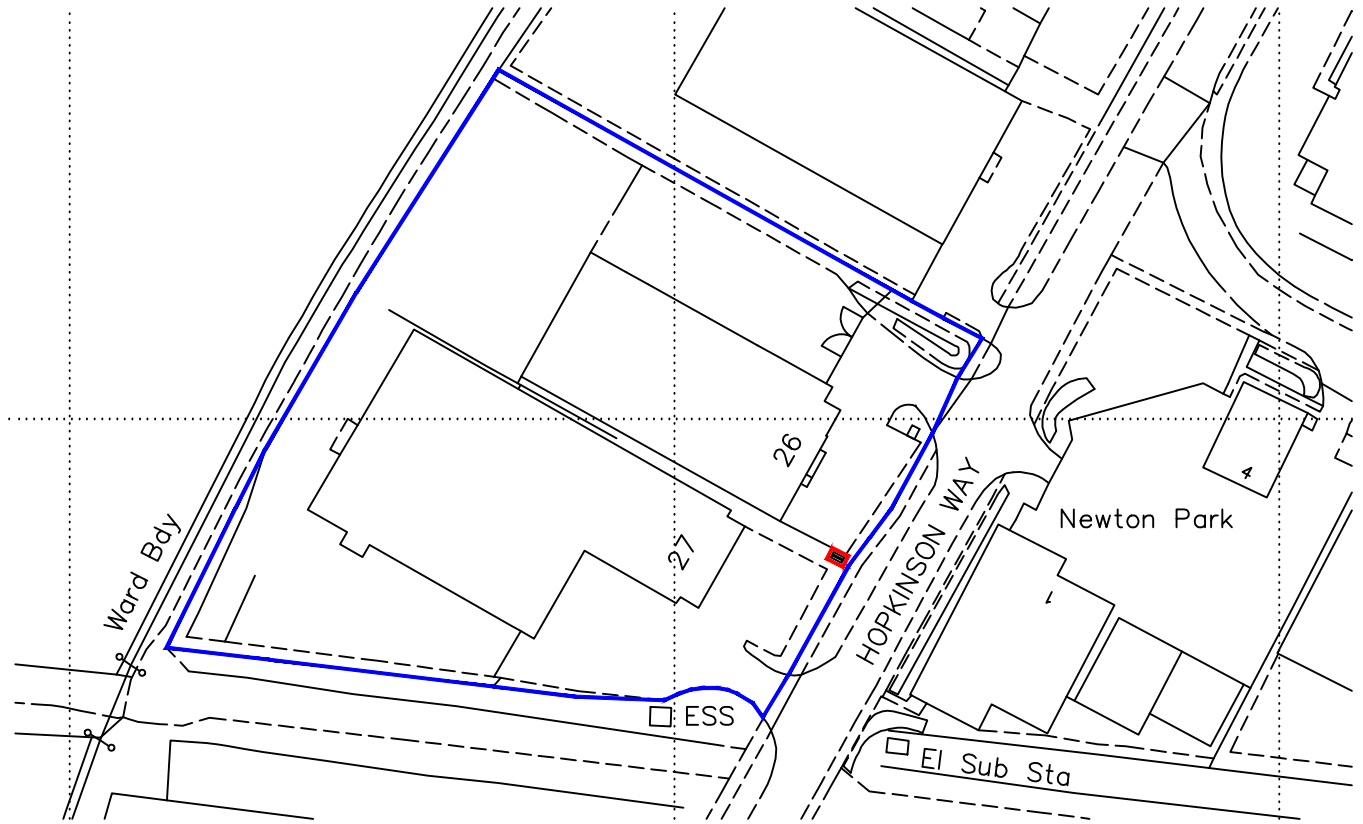

Ordnance Survey (c) Crown Copyright 2021. All rights reserved. Licence number 100022432

N
W E
S

0m 10m 50m 100m

Rev No.	Revision Note.	Date	Drawn	Checked

NUMBER - REV - CLIENT - PROJECT
01694-00 - A - BP Rolls Ltd - 27 Hopkinson Way (Unit 4)

TITLE
Location & Block Plan

DATE	SHEET	SCALE
05.01.22	01	1:1250 & 500
DRN BY	CHK BY	PAPER SIZE
AW	AW	A3

BOURNE VALLEY ASSOCIATES
ANDOVER LANE FARM
FABERSTOWN
ANDOVER
HAMPSHIRE
SP11 9PE
Tel: 01264 850159
Email: info@bournevalley.co.uk