This drawing is the copyright of Sherlock Architecture and it must not be copied altered or re-produced without their permission. Preference to be given to written dimensions over scaled dimensions and all dimensions to be checked on site.

STREET VIEW

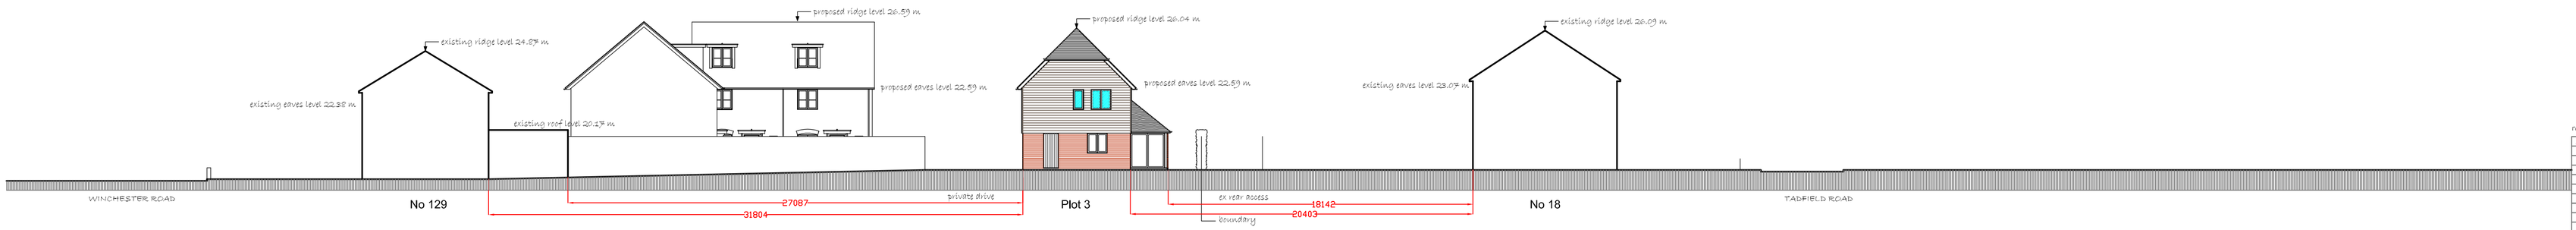

CROSS SECTION

revisions

A	cross section added	2/12/21

scale bar (metres) - sheet size A1

0 1 2 3 4 5 6 7 8

SHERLOCK ARCHITECTURE

THE STUDIO AT COOMBE SOUTH HARTING GU31 5NS
www.sherlockarchitecture.com
tel. 01794 369400

project
LAND OFF WINCHESTER ROAD ROMSEY

client
WILSON DESIGNERHOMES

drawing
STREET VIEW

date	scale	sheet	job no.
NOV 21	1:200	A1	1558

stage	drawing no.	rev
P	10	A