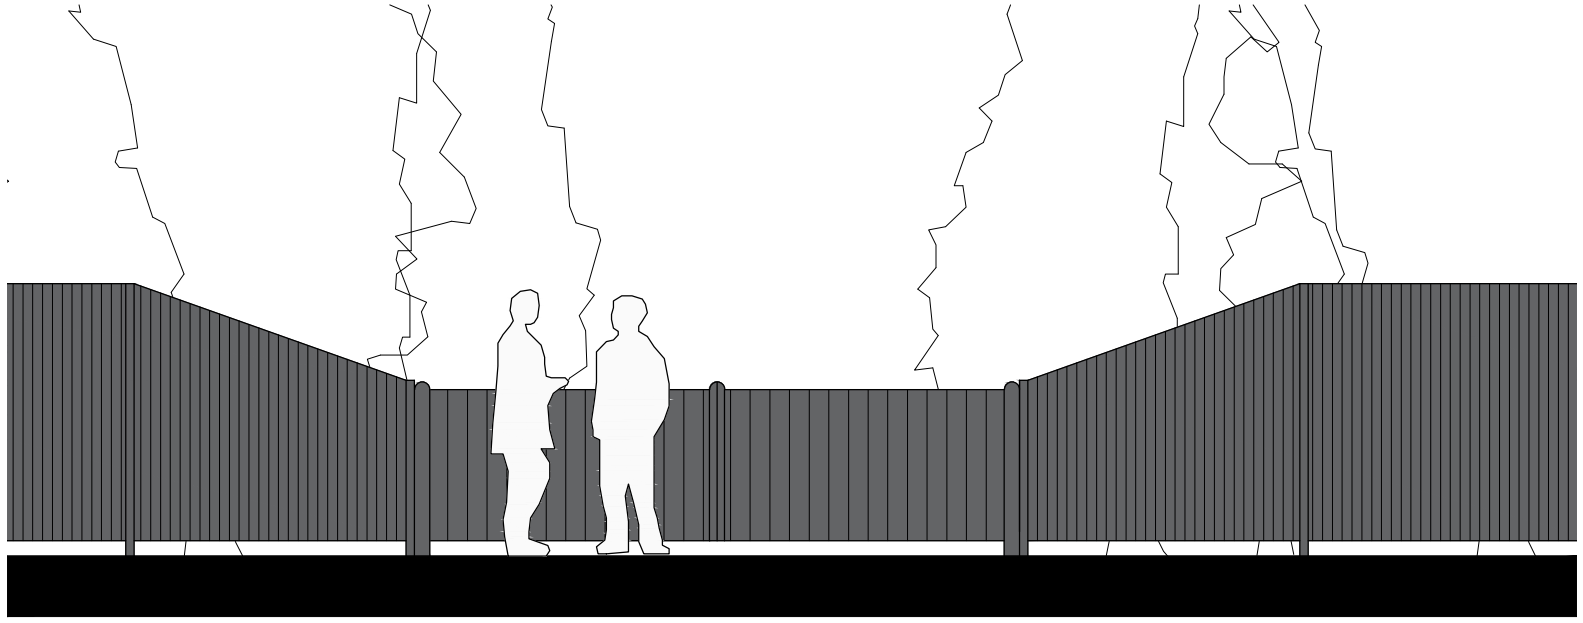

REPLACEMENT TIMBER GATES/ FENCE - installed at existing accesses

0 0.5m 1m 1.5m 2m 2.5m

NOTES;
Gates - 3.8m(w) x 1m(h) (max) clad in CB Timber
CB Timber Fence - 1.8 bought down to the gates as indicated

Fence and gates adjusted to suit topography of site

Replacement gates in existing locations

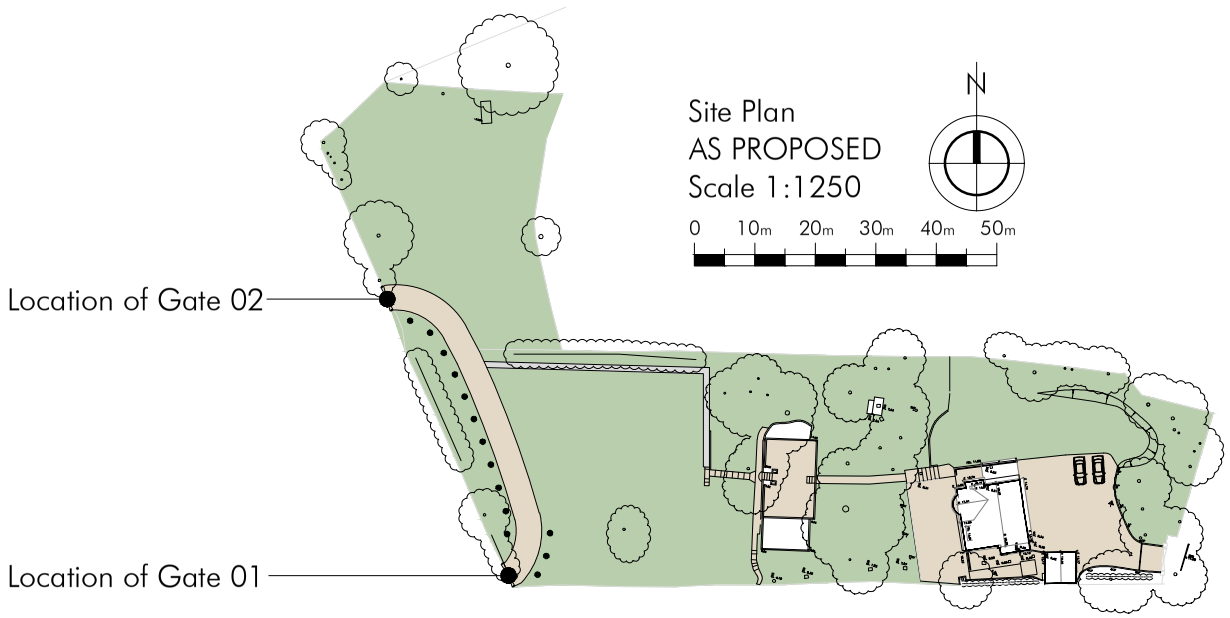

Original Drawing Size: A3

No.	Description	Date
C	Amendments to clients comments	17.02.22
B	Amendments to clients comments	03.02.22
A	Proposed Gates/ Fence	20.12.21

SC Architecture
Anchor House, School Lane
Chandlers Ford, Eastleigh
Hampshire SO53 4UB

T: 023 8026 9222
E: info@sc-architecture.co.uk
W: www.sc-architecture.co.uk

Project Title:

NEW DRIVE TO REAR
As Proposed -
Gates

Drawing Title:

HIGH PINES
Heatherlands Rd
Chilworth
Hants, SO16 7JB

Drawing No.:

3923-P-02

Revision:	C
Date:	Dec `21
Scale:	1:50 or as indicated
Drawn:	MSS
Checked:	HLE

This drawing is the copyright of this company and must not be reproduced or used without permission. Annotated dimensions are to be taken in preference to scaled dimensions and site dimensions must be checked before work is commenced