This drawing is copyright and is not to be reproduced. The contractor will be held responsible for the accuracy of works involving the setting out and checking of all dimensions on the drawing and on site. Dimensions must not be scaled from this drawing.

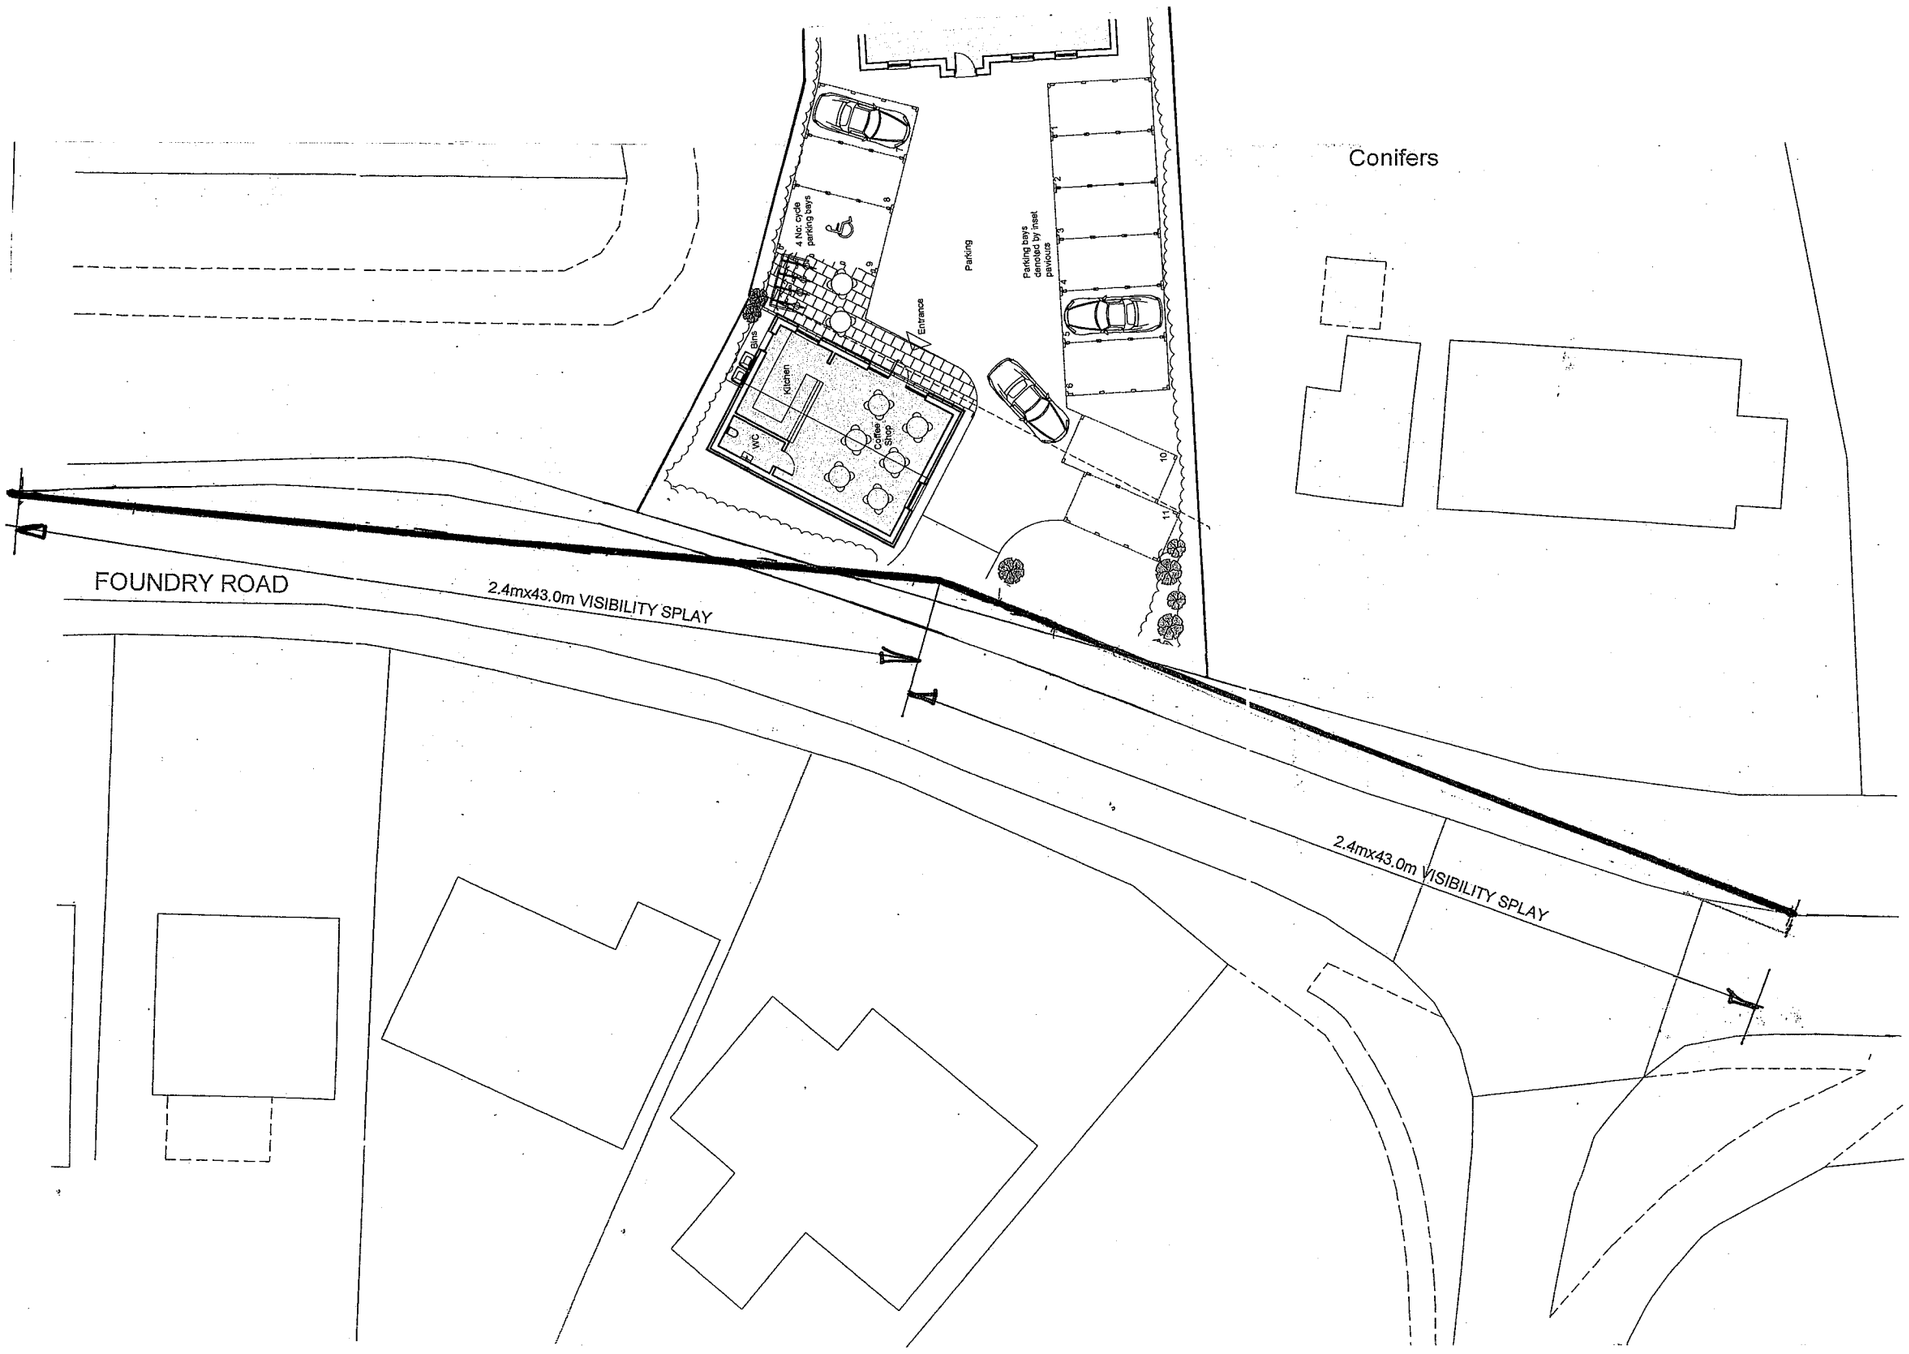

REVISIONS:

PROJECT:
Proposed Alterations At:
Cricklade Lodge

DRAWING No.
P21-037
02-03-004

DRAWING TITLE:
Traffic Site Lines

CLIENT:
Mr Ron George

SCALE: **1:200@A2**
DATE: **May 2023**

DRAWN BY: **PA**
CHECKED BY: **PA**

barclay phillips architects
a: The Studio, 5 Oakridge Office Park, Southampton Road, Whaddon, Salisbury, SP5 3HT
e: enquiries@barclay-phillips.co.uk
t: +44 (0) 1722 711177
www.barclay-phillips.co.uk