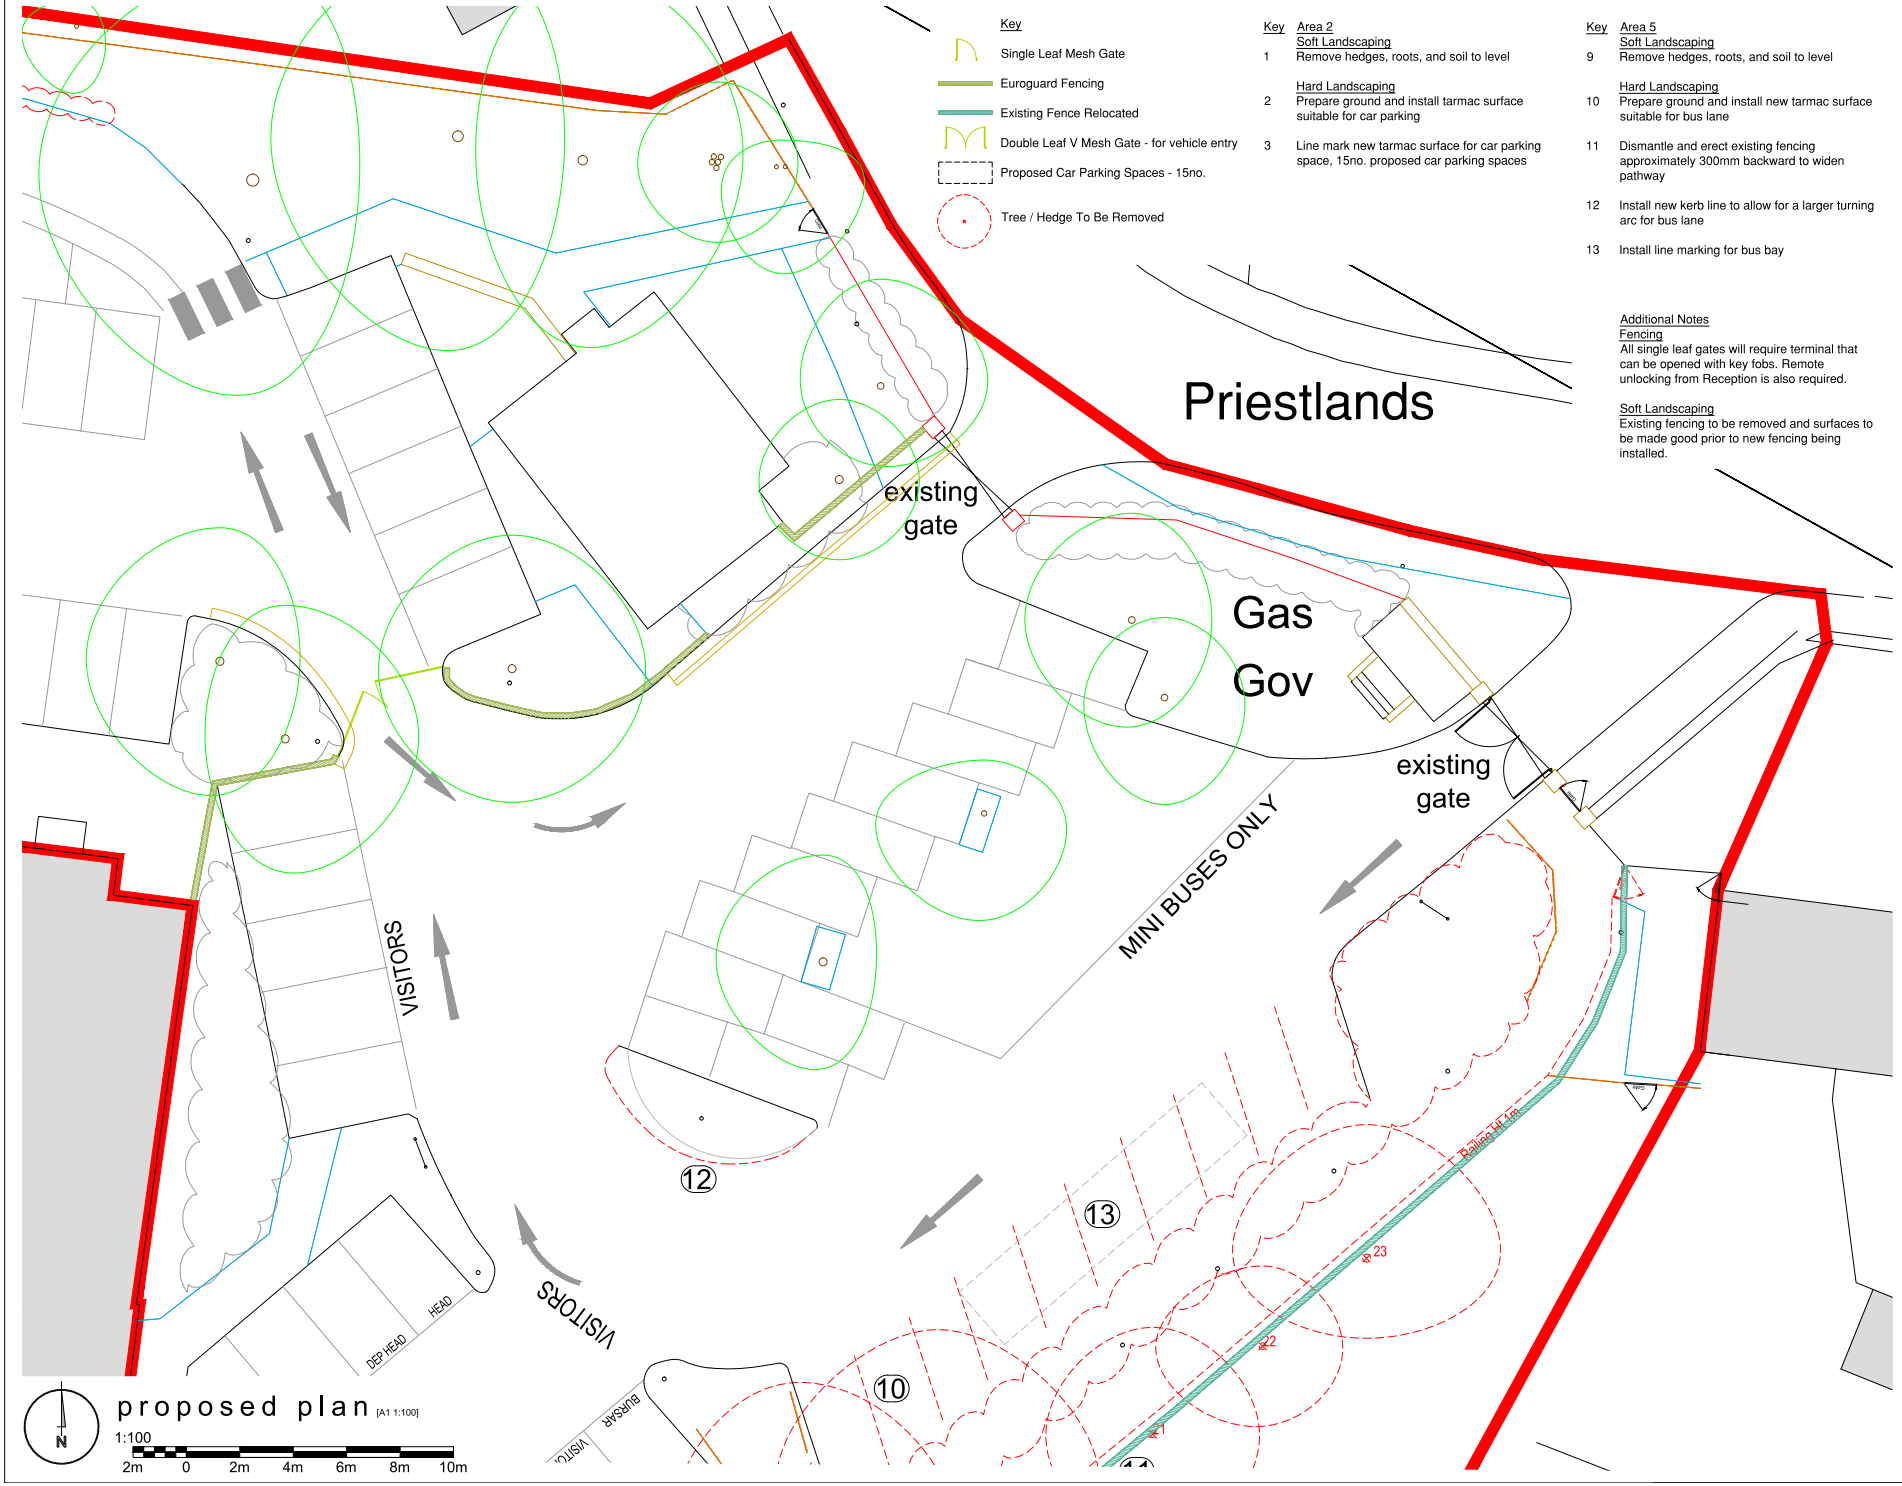

Key

- Single Leaf Mesh Gate
- Euroguard Fencing
- Existing Fence Relocated
- Double Leaf V Mesh Gate - for vehicle entry
- Proposed Car Parking Spaces - 15no.
- Tree / Hedge To Be Removed

Key	Area 2
	Soft Landscaping
1	Remove hedges, roots, and soil to level
	Hard Landscaping
2	Prepare ground and install tarmac surface suitable for car parking
3	Line mark new tarmac surface for car parking space, 15no. proposed car parking spaces

Key	Area 5
	Soft Landscaping
9	Remove hedges, roots, and soil to level
	Hard Landscaping
10	Prepare ground and install new tarmac surface suitable for bus lane
11	Dismantle and erect existing fencing approximately 300mm backward to widen pathway
12	Install new kerb line to allow for a larger turning arc for bus lane
13	Install line marking for bus bay

Additional Notes

Fencing

All single leaf gates will require terminal that can be opened with key fobs. Remote unlocking from Reception is also required.

Soft Landscaping

Existing fencing to be removed and surfaces to be made good prior to new fencing being installed.

notes

this drawing is the copyright of the **pdp architecture llp** and must not be reproduced in whole or part or used for the execution of works without their permission.

all dimensions to be checked on site prior to commencement of construction works and the architect notified of any discrepancy.

figured dimensions are to be used in preference to scaled dimensions.

no deviation from this drawing will be permitted without prior consent of the architect.

all drawings are prepared subject to a full measured and structural survey of the buildings and site.

all structural work is subject to the appointment of a structural engineer to confirm and agree the structural proposals.

os promap licence no. 100020449.

health & safety:
exceptional risks involving specific methods of construction or exceptional maintenance issues can be found within the designers risk assessment.

scale width 50 mm @ a1 - 25 mm @ a3

revision	notes	date	drawn	checked
A	Hedgerow retained proposed fencing removed	22.05.23	JF	HM

client

PLANNING

pdp architecture llp

chartered architects town planning
interior design consultants

2 beechworth road havant
hampshire po9 1ax
tel 023 9248 1100
fax 023 9247 5050
email pdp@pdp-architects.co.uk

www.pdp-architects.co.uk

project	The Romsey School Greatbridge Rd, Romsey Hampshire, SO51 8ZB
detail	Proposed Site Improvements Proposed Plan
drawn	JF
checked	HM
date	Mar 23
status	Planning
a1 scale	1:100
a3 scale	1:200
	28153 - PD203
rev	A