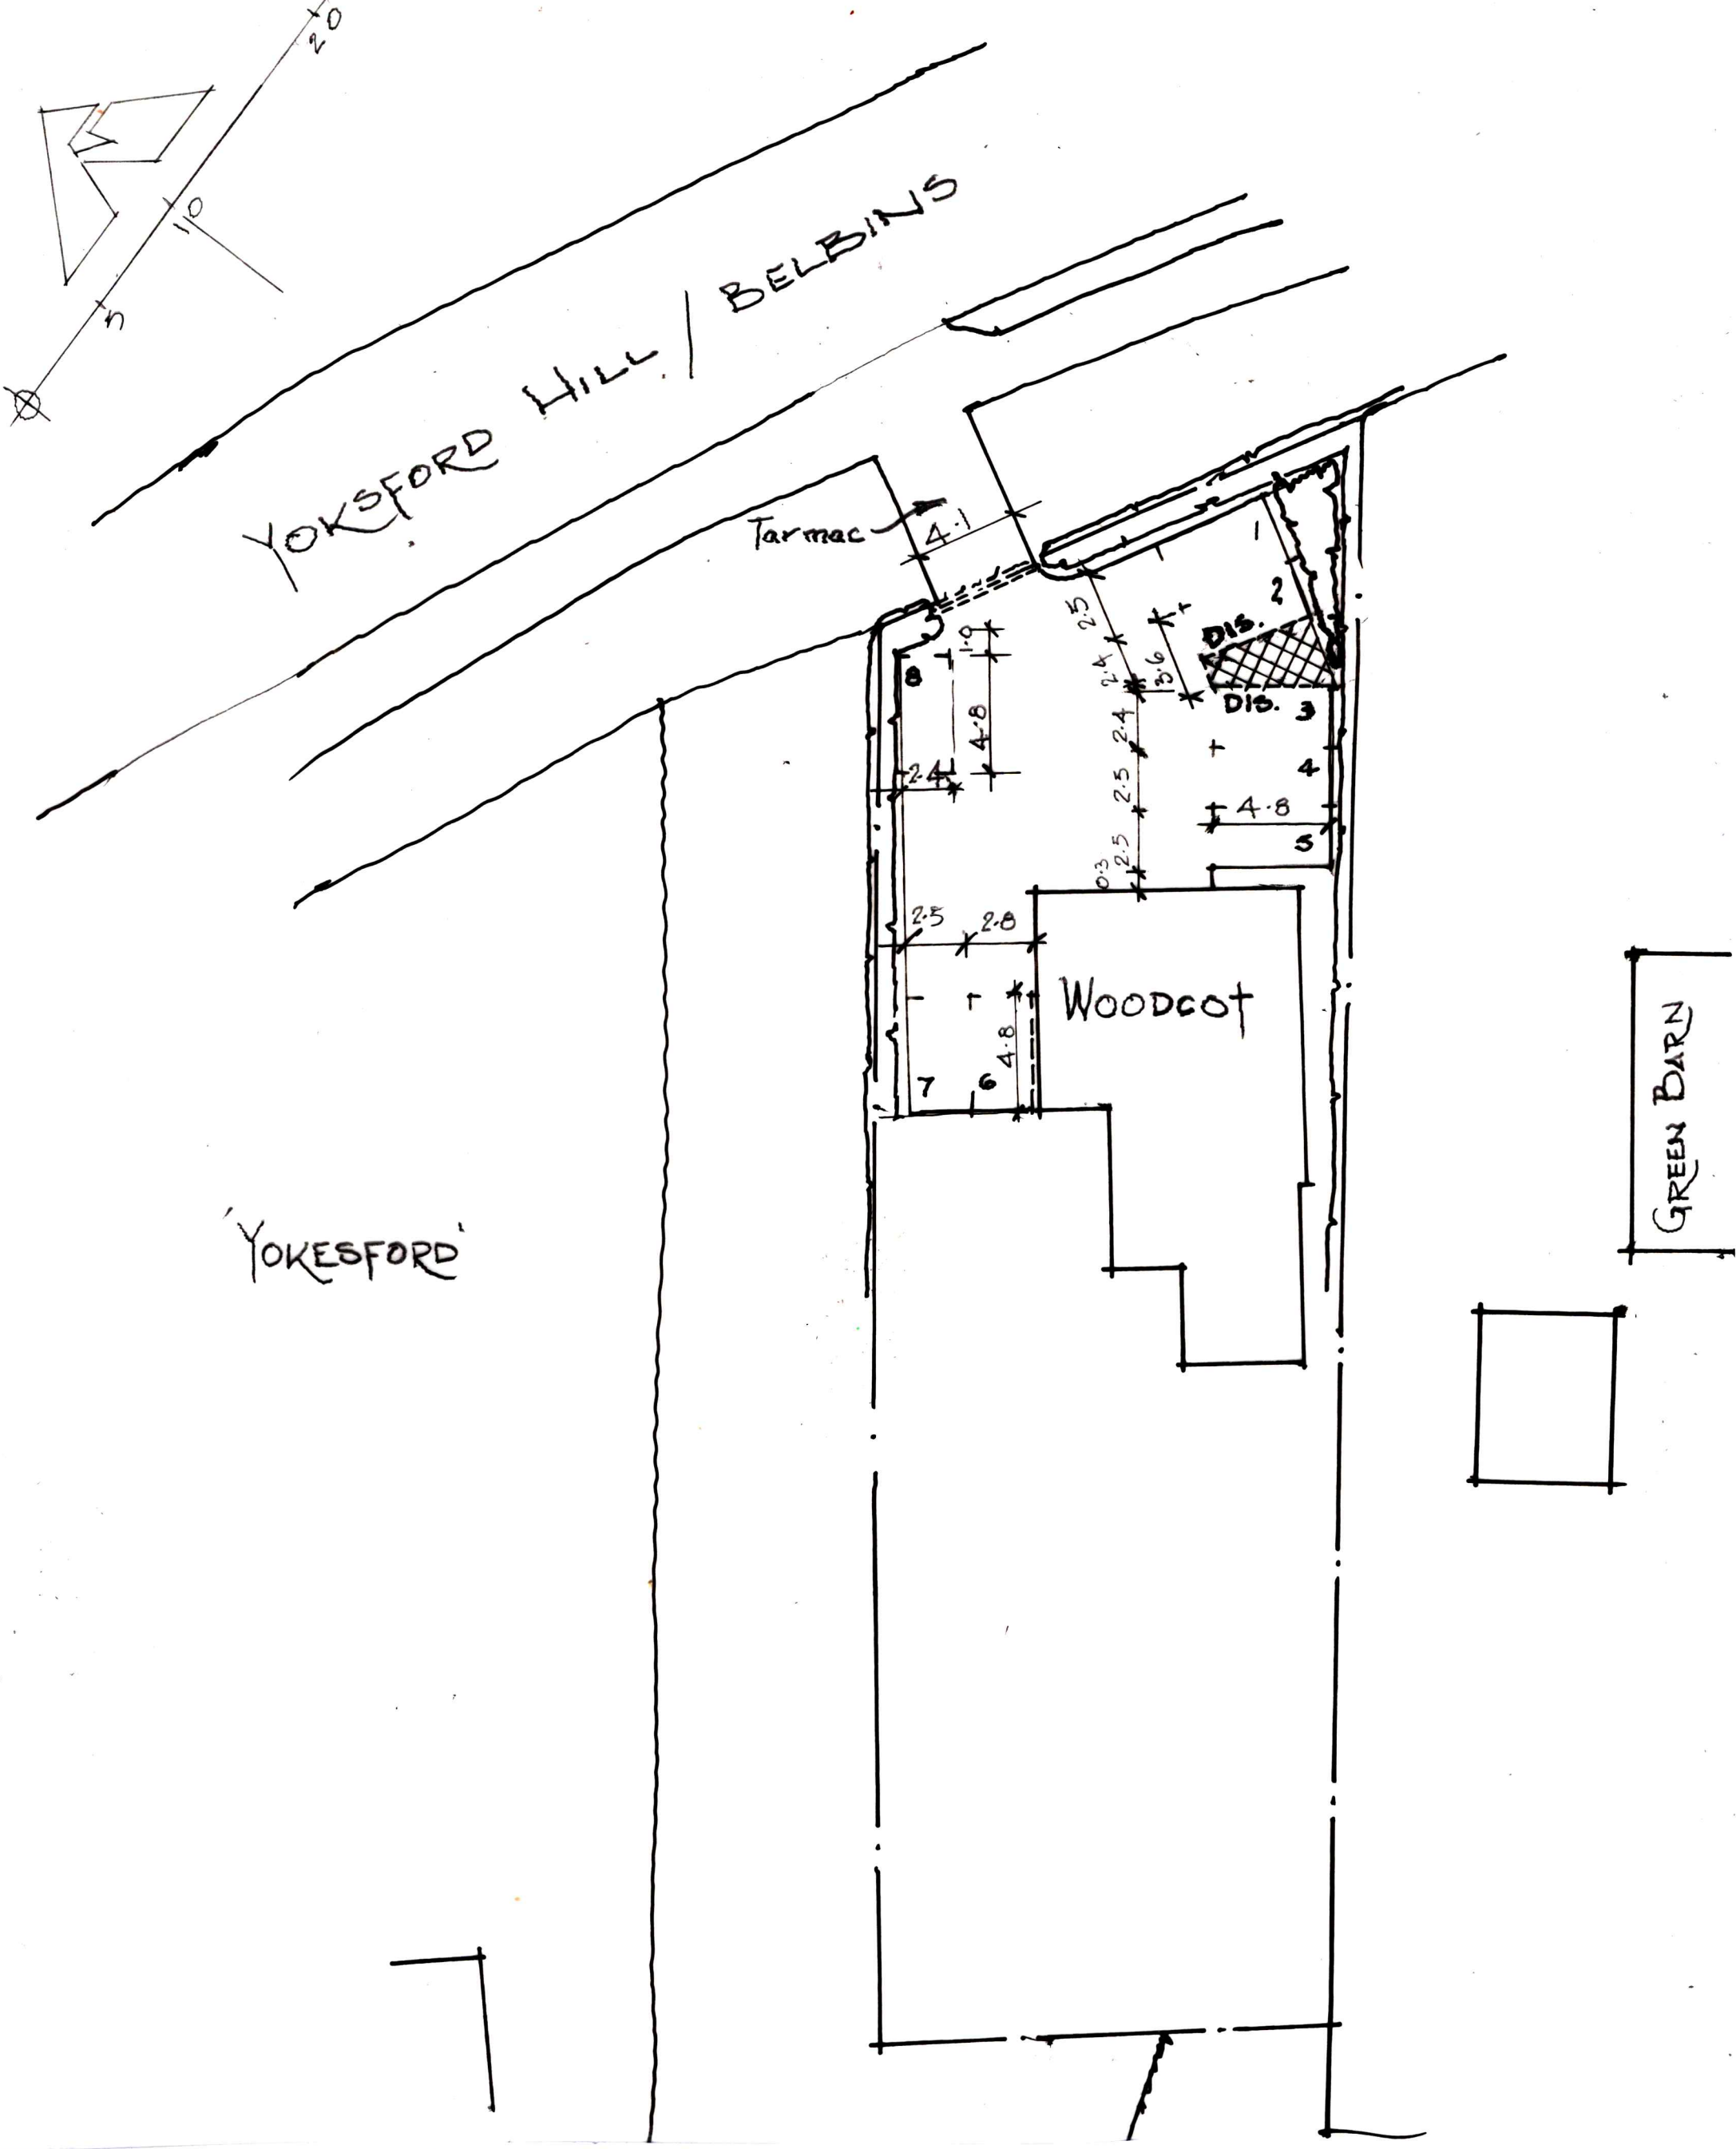

JON DALE ARCHITECT LTD.

Jon Dale RIBA 12 Crestwood View, Eastleigh, Hampshire, SO50 4NF Tel: 07787 575126 E-mail: jondalearchitect@gmail.com

Project 'WOODCOT'
YOKESFORD HILL / BELBINS
ROMSEY

Title SITE LAYOUT

Rev A Jan 23 - Redrawn - parking layout clarified & adjusted.

Scale	Date	Drawn	Checked	Job No.	Drawing No.
1:250 @ A3	Aug 22			WPYB	WPYB/01 A