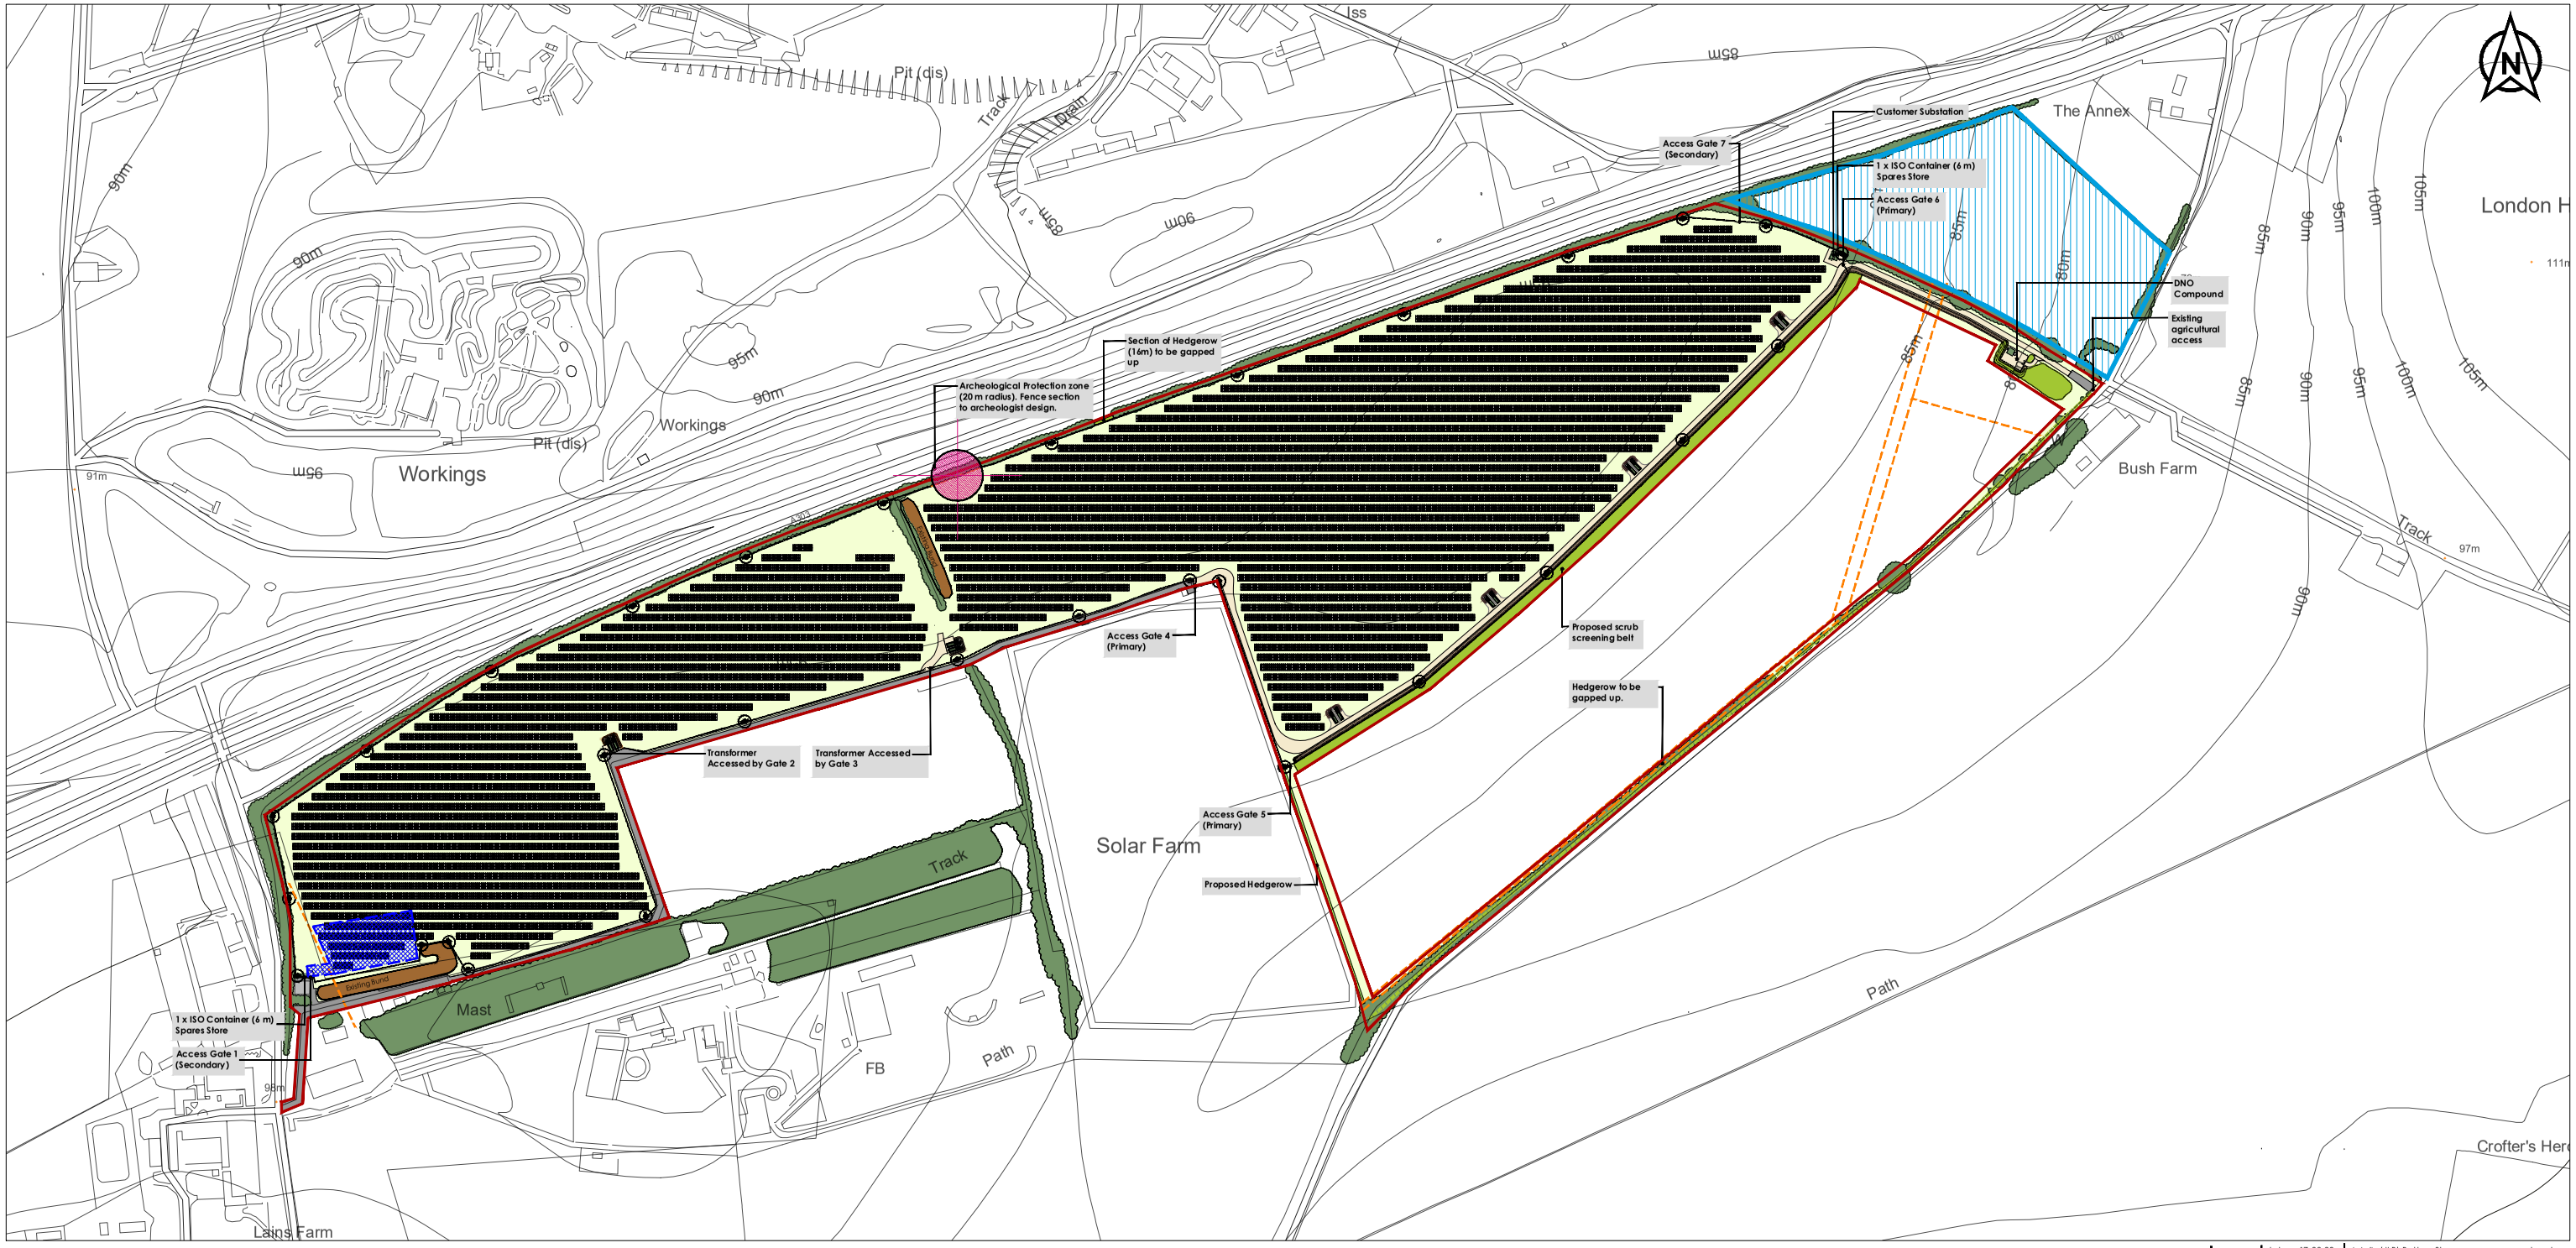

Reproduced by permission of OrdnanceSurvey on behalf of HMSO. © Crown Copyright.
All rights reserved. Licence No. 100045777. ALL LEVELS ABOVE ORDNANCE DATUM

Key:

- Application Area
- Existing Vegetation
- Proposed temporary compound area
- CCTV
- Overhead lines
- Internal roads / hard standing
- Soil bund
- PV fence line
- Transformer
- Pasture Sward
- Proposed Hedgerow
- Proposed Scrub and woodland planting
- Hedgerow to be gapped up
- Existing hard surface
- Ecological mitigation area

Scale Bar 1: 5000
0 m 100 m 200 m 300 m 400 m 500 m

rev:	date:	details:
L	24-02-22	(JLB) Fence line updated to reflect abor comments
k	26-11-21	(JLB) Battery store road & landscaping updated
J	25-11-21	(JLB) Battery store and layout updated
I	28-09-21	(JLB) DNO Bund planting updated
H	23-06-21	(JLB) Layout & redline updated
G	25-05-21	(JLB) Mitigation & redline updated
F	31-03-21	(JLB)Layout & Mitigation updated
E	16-02-21	(JLB)Transformer & bunds updated
D	05-02-21	(JLB) DNO location updated customer sub inside fenceline.
C	25-01-20	(JLB) DNO moved out of flood zone. Swept path analysis,vegetation updated
B	16-12-20	(JLB) ISO Stores added
A	16-12-20	(JLB)Battery store & Landscaping updated. Agricultural access added

rev:	date:	details:
O	17-08-23	(JLB) Battery Storage area removed and associated updates
N	22-06-22	(JLB) Ecological mitigation area added
M	17-05-22	(JLB) Fence line updated to accomdate proposed scrub belt & bund moved to accord

corylus Planning & Environmental Ltd.
The Old Dairy
Yanworth
Cheltenham
Gloucestershire
GL54 3LQ
tel: 01285 721072

client: Novus RS

project: Lains Farm

title: Layout Plan

scale:	date:	drawn by :	checked by:	size:
1:5000	30/11/20	JLB		A3

Project ref :	dwg no:	rev:
LF/244	LF/244/14	O