ANNEX 2

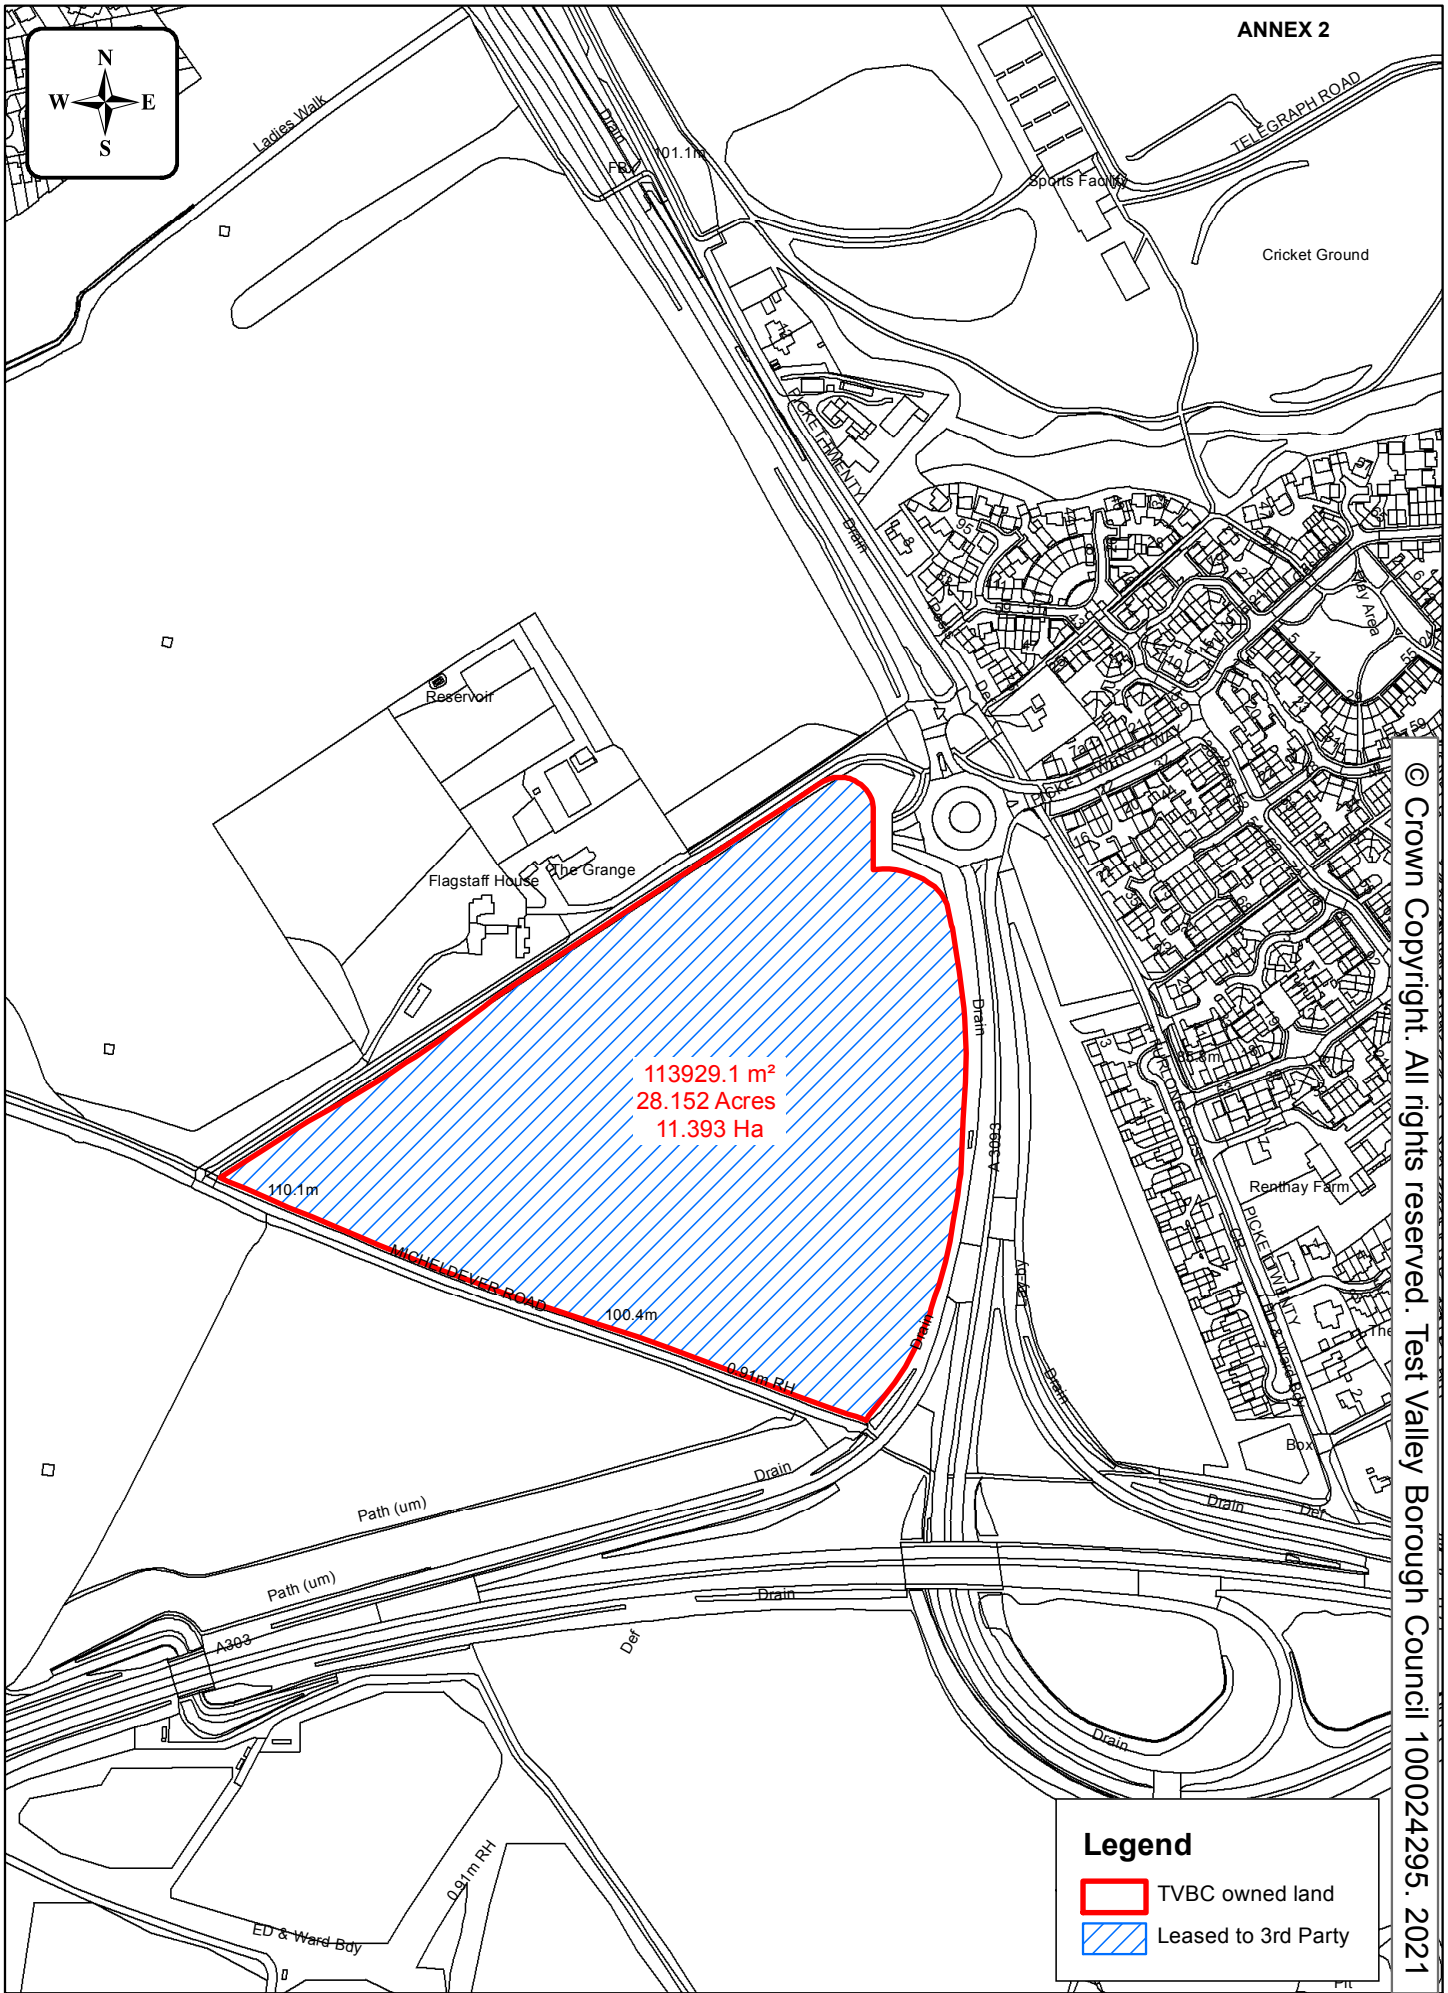

© Crown Copyright. All rights reserved. Test Valley Borough Council 100024295. 2021

Scale: 1:5000 @ A4
Date: 19.03.2021
Drawn: Astrid Wood
Dept: PAM
Doc: INVEST04 Bailiffs Bottom Land AV Plan

Bailiffs Bottom (A3093)
Picket Twenty, Andover,
Hampshire, SP11 6LF

Test Valley Borough Council