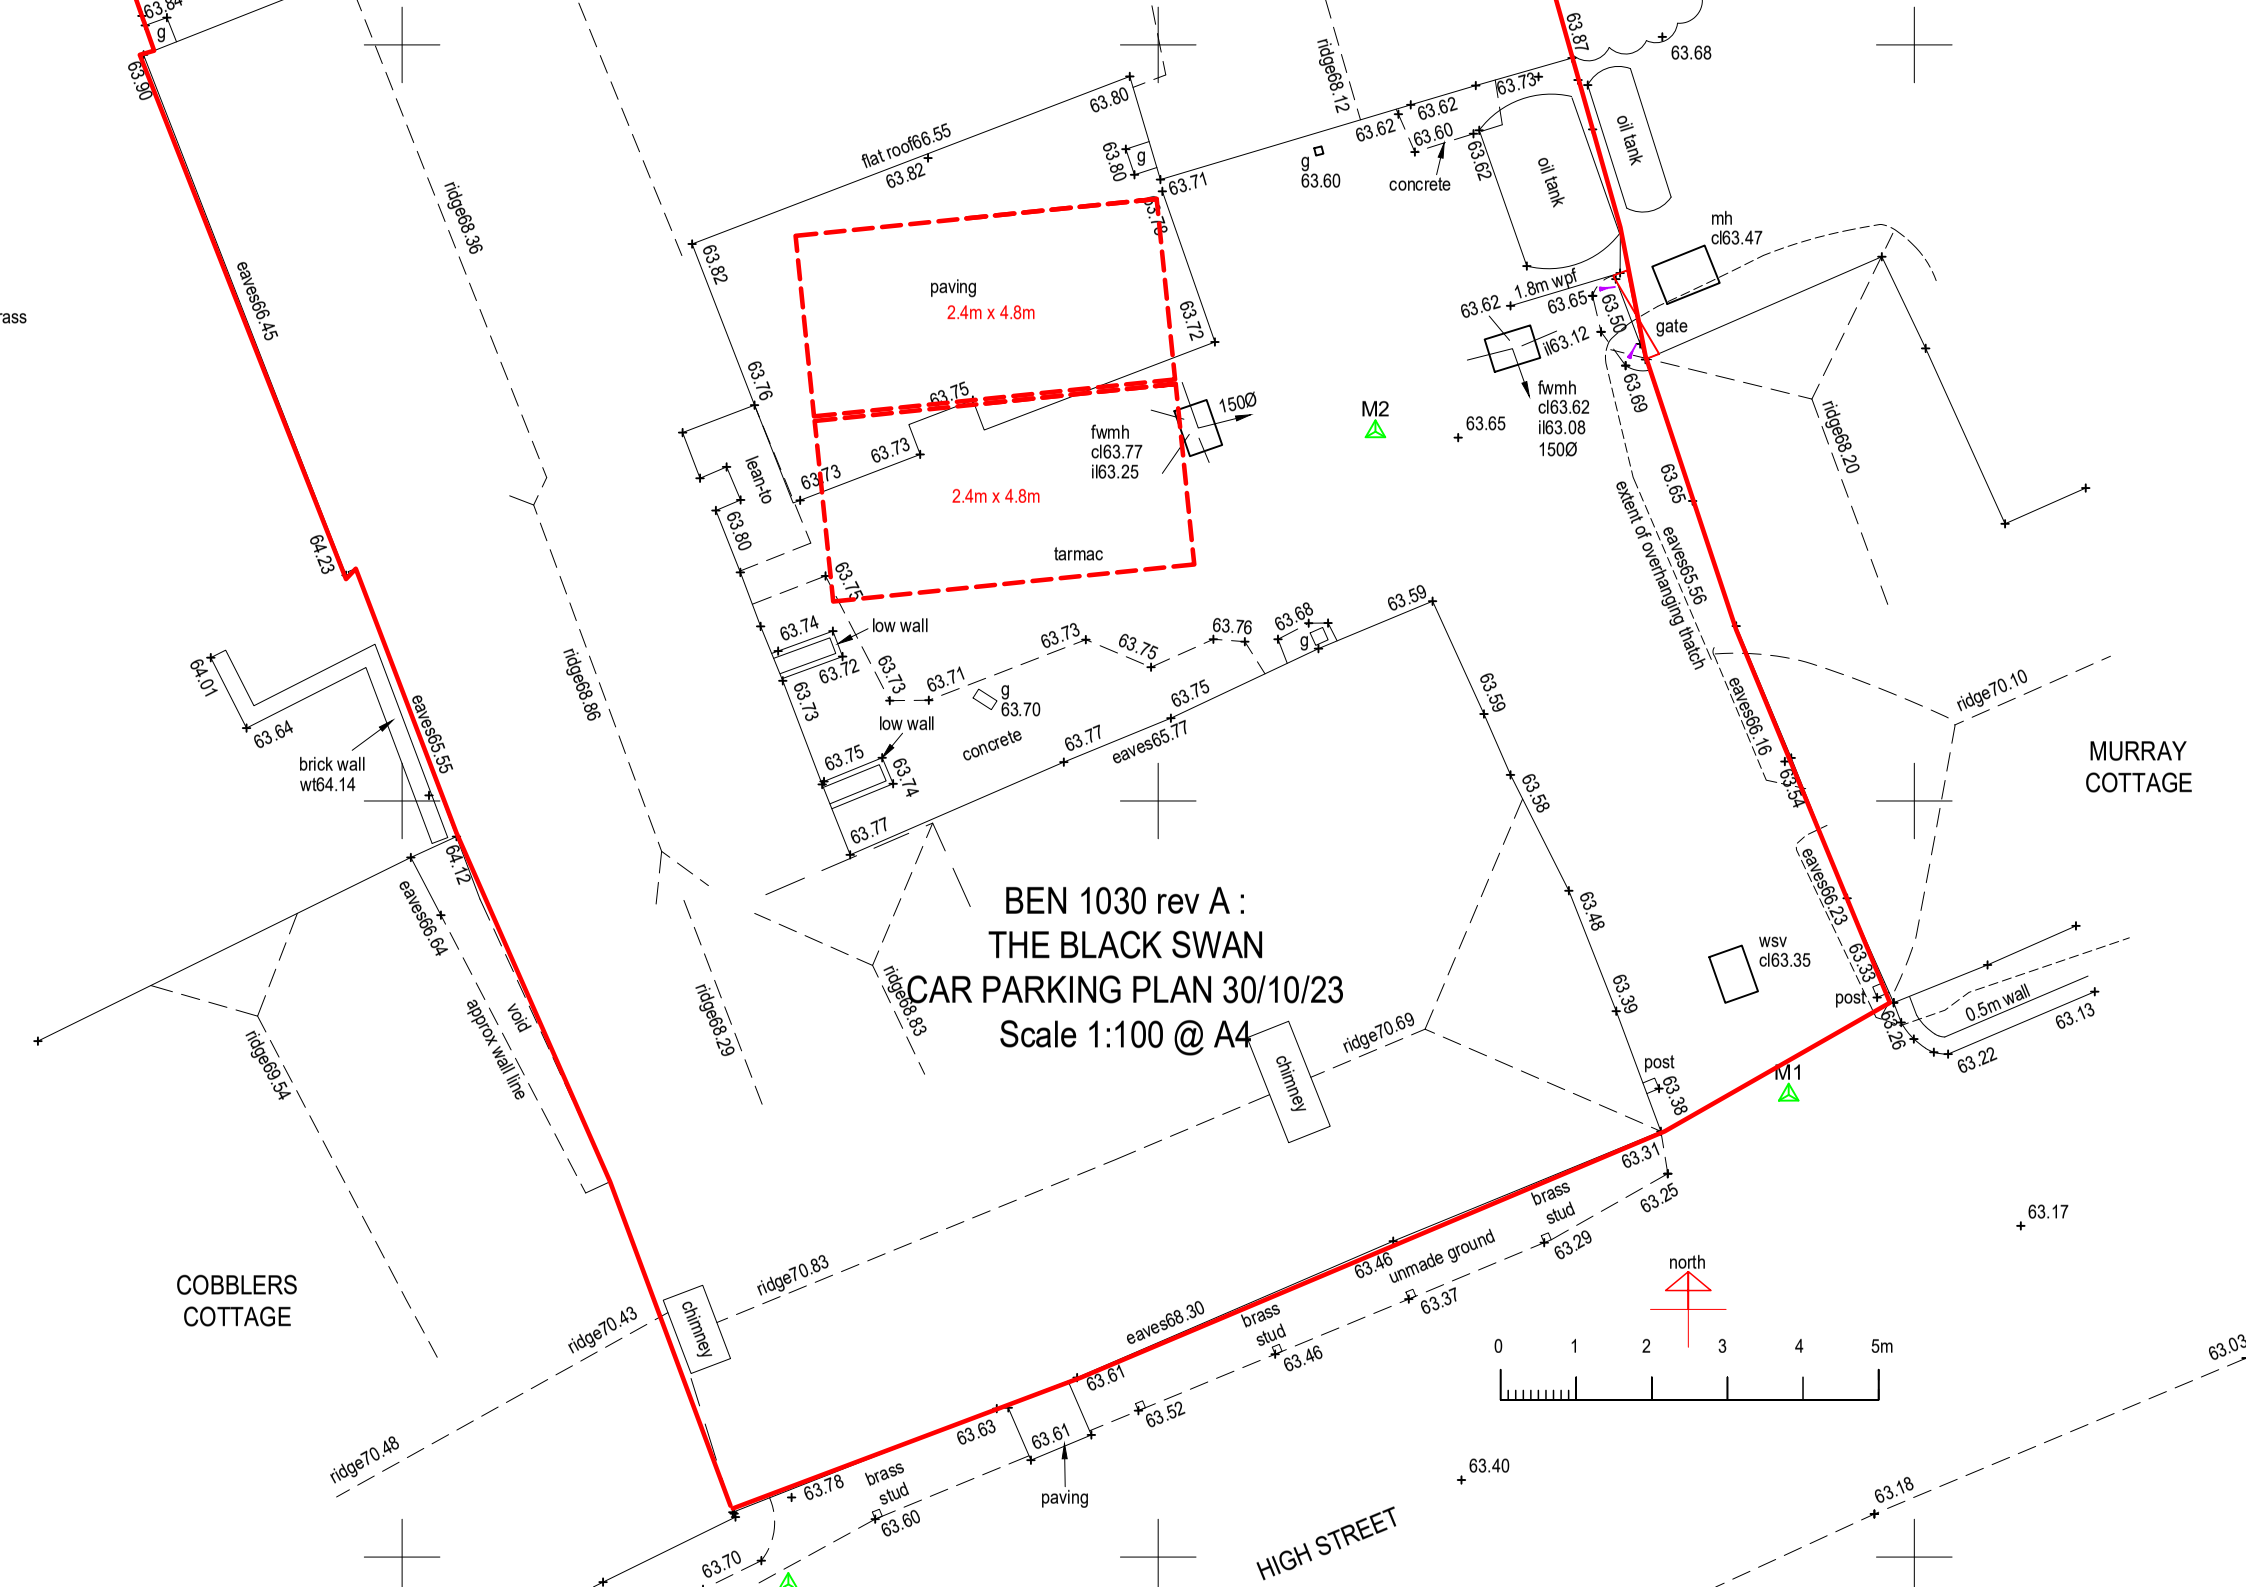
BEN 1030 rev A :
THE BLACK SWAN
CAR PARKING PLAN 30/10/23
Scale 1:100 @ A4
paving
2.4m x 4.8m
2.4m x 4.8m
tarmac
fwmh
cl63.77
il63.25
150Ø
lean-to
low wall
low wall
concrete
concrete
oil tank
oil tank
mh
cl63.47
gate
1.8m wpf
il63.12
fwmh
cl63.62
il63.08
150Ø
M2
M1
wsv
cl63.35
post
post
0.5m wall
extent of overhanging thatch
eaves65.56
eaves66.16
eaves66.23
eaves65.77
eaves66.45
eaves65.55
eaves66.64
eaves68.30
flat roof66.55
ridge68.36
ridge68.86
ridge68.29
ridge68.83
ridge68.12
ridge68.20
ridge70.10
ridge70.69
ridge70.83
ridge70.43
ridge70.48
ridge69.54
brick wall
wt64.14
void
approx wall line
chimney
chimney
brass
stud
brass
stud
brass
stud
unmade ground
paving
north
0
1
2
3
4
5m
MURRAY
COTTAGE
COBBLERS
COTTAGE
HIGH STREET