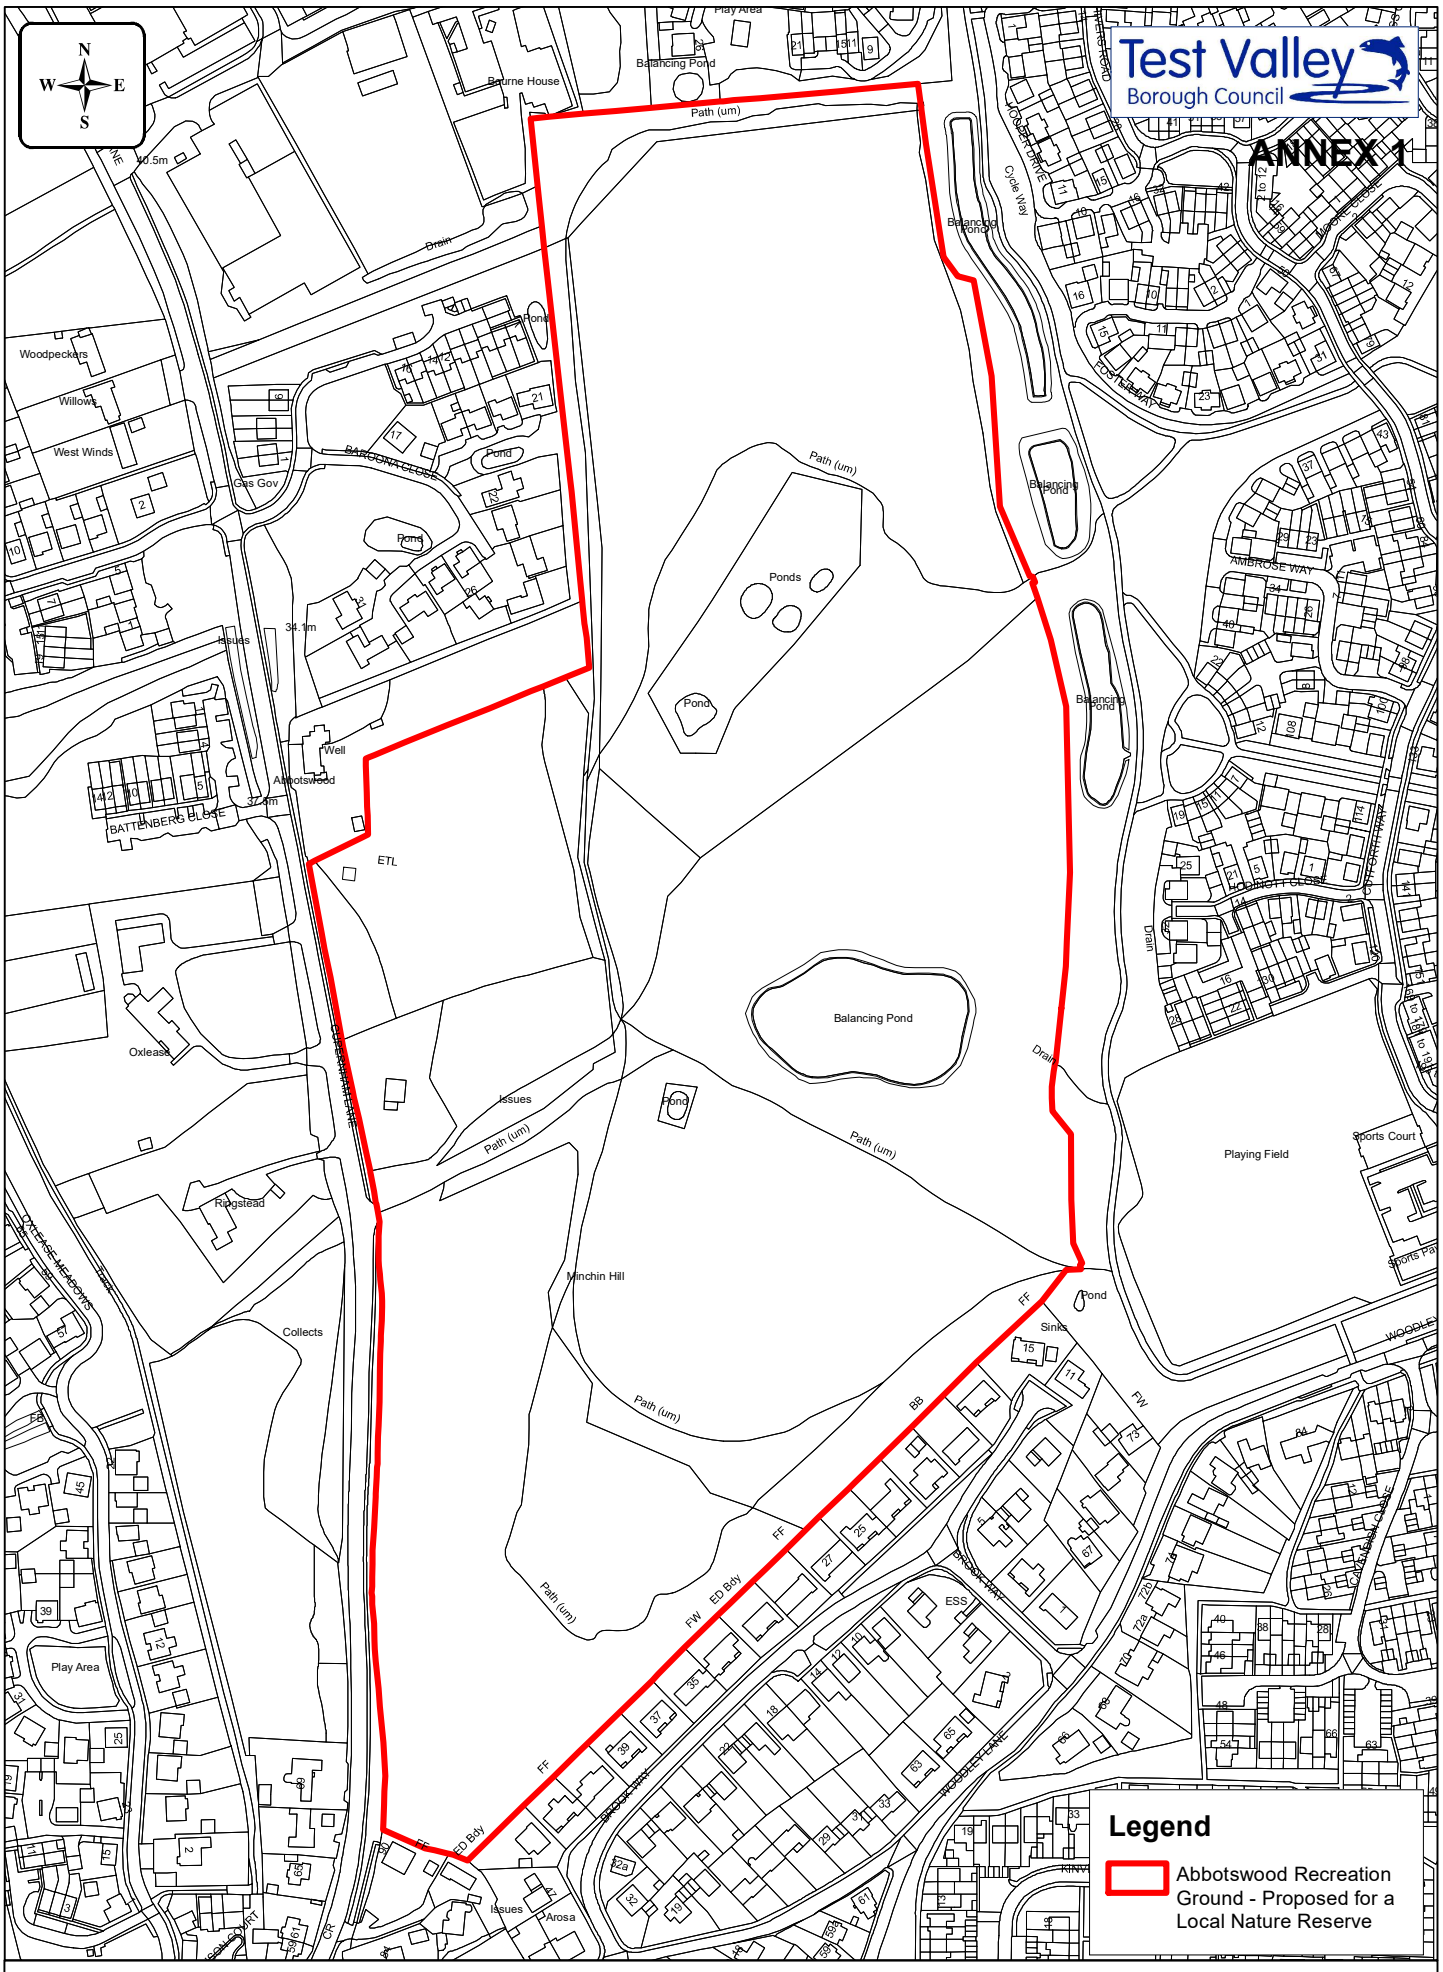

Scale: 1:2500 @ A3
Date: 06.03.2024
Drawn: Astrid Wood
Dept: PAM
Doc: PAM.T.9.5.2.24.001
Deed: D416, TVBC Title: HP848134

Abbotswood Recreation Ground
Off Cupernham Lane, Romsey,
Hampshire, Near SO51 7LF
- LOCAL NATURE RESERVE APPLICATION PLAN -

THIS PLOT IS REPRODUCED FROM ORDNANCE SURVEY MATERIAL WITH THE PERMISSION OF ORDNANCE SURVEY ON BEHALF OF THE CONTROLLER OF HER MAJESTY'S STATIONERY OFFICE © CROWN COPYRIGHT. UNAUTHORISED REPRODUCTION INFRINGES CROWN COPYRIGHT AND MAY LEAD TO PROSECUTION OR CIVIL PROCEEDINGS. TEST VALLEY BOROUGH COUNCIL LICENCE No. 100024295 2024