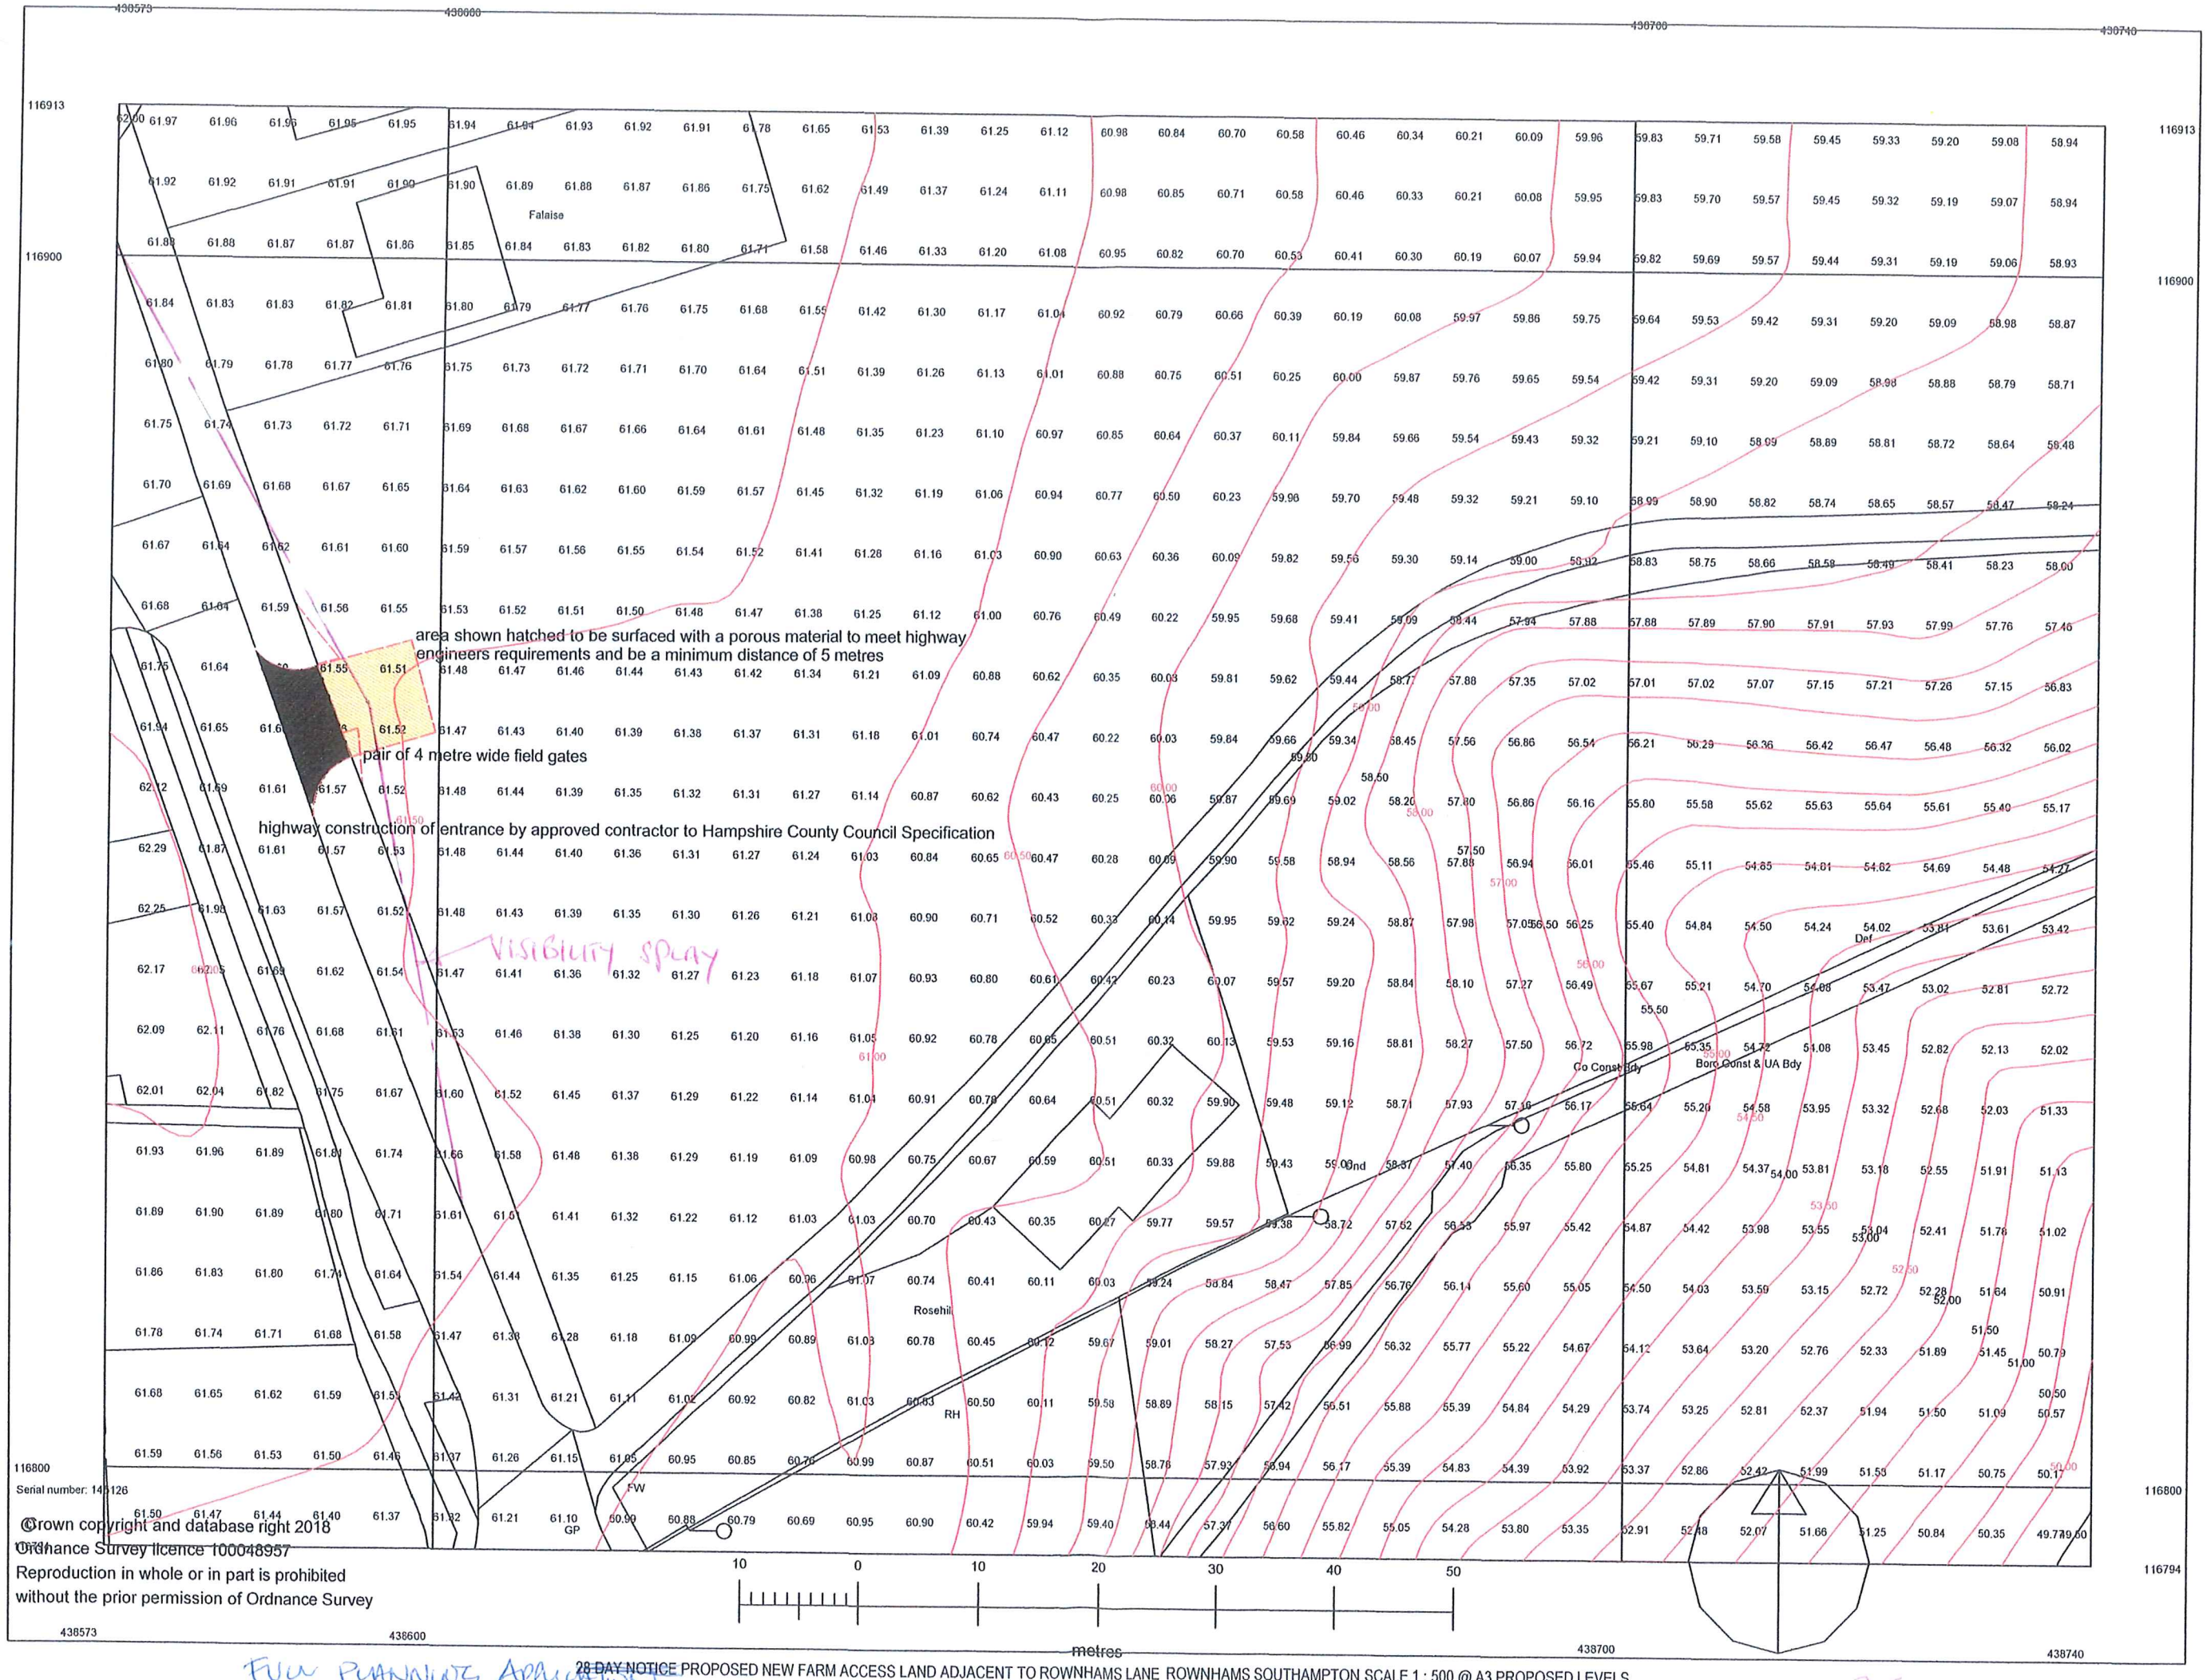

FULL PLANNING APPLICATION

28 DAY NOTICE PROPOSED NEW FARM ACCESS LAND ADJACENT TO ROWNHAMS LANE ROWNHAMS SOUTHAMPTON SCALE 1 : 500 @ A3 PROPOSED LEVELS