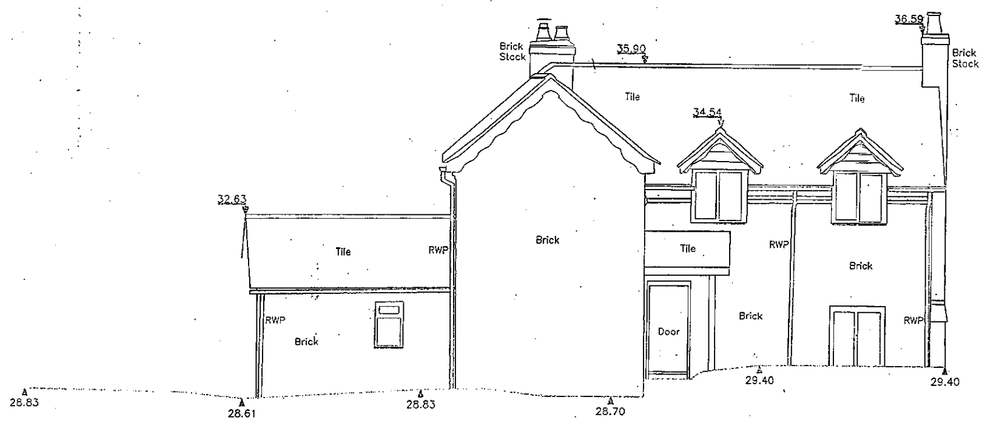

SPRING COTTAGE

DATUM 25.000m

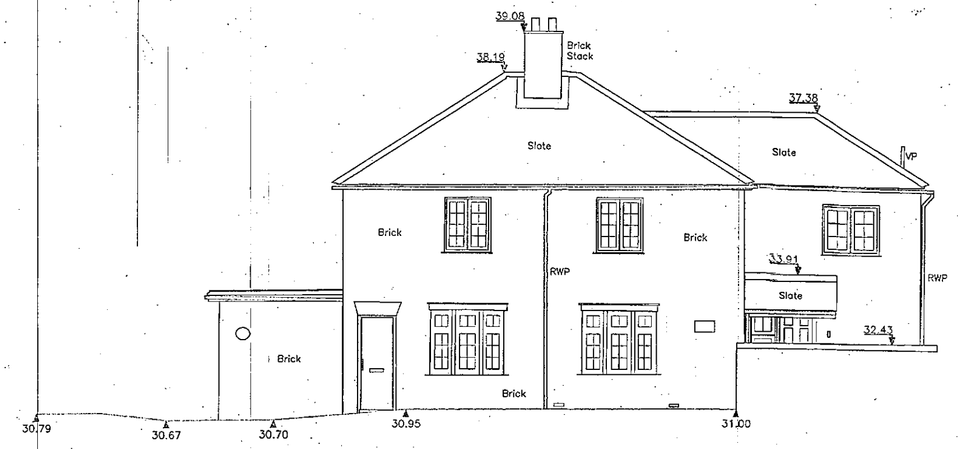

NO.1 & No.2 SPRING COTTAGES

DATUM 25.000m

ELEVATION A

NOTES

DO NOT SCALE FROM DRAWING
ALL DIMENSIONS TO BE CHECKED ON SITE

NOTES:

ALL MEASUREMENTS ARE TAKEN TO EXISTING SURFACE FINISHES UNLESS STATED OTHERWISE

ALL HEIGHTS ARE IN M

ALL ARROWS POINT UP

ALL LEVELS IN METRES AND RELATE TO GPS CONTROL (OD).

Legend

AV	Air Valve	L/Bin	Litter Bin
BEB	Bellaha Beacon	LB	Letter Box
BH	Borehole	LP	Lamp Post
BL	Bed Level	M/Bale	Multiple Bale
BO	Bollard	Mem	Statue/Memorial
BrS	Brick Settle	MK	Marker
BS	Bus Stop	MS	Milestone
CATV	Cable TV Cover	NB	Notice Board
CB	Control Box	OSBM	Bench Mark
CCTV	Surveillance Camera	Pav	Paving
CH	Channel	Pil	Pillar
CL	Cover Level	PM	Parking Meter
Cob	Cobbles	PO	Post
Col	Column	RE	Rodding Eye
Conc	Concrete	RG	Rough Ground
Cul	Culvert	RL	Ridge Level
Cyc	Cycle Rack	RTL	Root Line
Dk	Drop Kerb	RNB	Road Name Board
DR	Drain	RP	Reflector Post
DP	Down Pipe	RS	Road Sign
EL	Eave Level	RWP	Rain Water Pipe
EIC	Electricity IC	Sap	Sapling
EP	Electricity Pole	Shr	Shrubs
ER	Earth Rod	SL	Sump Level
FB	Flower Bed	Soak	Soakaway
Fd	Foundations	ST	Step
FH	Fire Hydrant	STW	Stay Wire
FL	Floor Level	SV	Stop Valve
FP	Flag Pole	TactP	Tactile Paving
FLT	Floodlights	TCB	Telephone Cal Box
FRL	Flat Roof Level	THL	Threshold Level
G	Gully	TIC	Telecom IC
Gh	Glass House	TK	Tank
GP	Gate Post	Tkm	Ticket Machine
GV	Gas Valve	TL	Traffic Light
HL	Hedge Level	Tm	Tarmac
Ht	Height	TP	Telegraph Pole
IC	Inspection Cover	Tr	Tree
IL	Invert Level	UTL	Unable To Lift
IrrV	Irrigation Valve	VP	Vent Pipe
JB	Junction Box	WL	Water Level
Kb	Kerb	WM	Water Meter
KO	Kerb Outlet	ø	Diameter

Fence Details

Barr	Barrier	Int.F	Interwoven
BWF	Barbed Wire	LLF	Larch Lap
CBF	Close Board	P	Post
CF	Concrete Fence	PCF	Post & Chain
CIF	Corrugated Iron	PRF	Post & Rail
CLF	Chain Link	PWF	Post & Wire
CPF	Chestnut Paling	PWM	Post & Wire Mesh
IRF	Iron Railings	–	–

Wall Details

BFW	Brick and Flint Wall
BNW	Block Wall
BW	Brick Wall
CW	Concrete Wall
FW	Flint Wall
RW	Retaining Wall
SLM	Sloping Masonry
W	Wall

Ordnance Survey Bench Mark OSBM
Temporary Bench Mark TBM
Borehole

All underground service information should be checked prior to any works taking place. The type, size and route of all drainage has been ascertained by visual inspection only. An arboriculturist must be contacted to verify tree species and descriptions if necessary.

Building Legend

A	Alarm	Lt	Light
AB	Air Brick	PL	Plinth Level
AC	Air Conditioning Unit	PWL	Parapet Wall Level
AR	Arch Level	Rad	Radiator
UBL	Underside Beam Level	RSC	Reinforced Steel Column
CB	Cupboard	RSJ	Reinforced Steel Joist
CLG	Ceiling Level	S/L	Skylight
DHL	Door Level	SP	Spring Level
EB	Electricity Box	U/S	Underside of
Elecs	Electrics	V	Vent
FC	False Ceiling Level	WHL	Window Head Level
FP	Fire Place	WL	Wall Level
FL	Floor Level	WSL	Window Sill Level
H	Housing	W/Top	Work Top
HR	Hand Rail		

▼ Level Above Datum
⟶ Joist Direction

Surface Finishes (Elevations)

Blk	Block
Brk	Brick
Conc	Concrete
Mtl	Metal
Rdr	Render
Slt	Slate
Ti	Tile
Tbr	Timber

DATE	REVISIONS

HAMPSHIRE LAND SURVEYS LTD
Land, Building and Engineering Surveys

THE LEVELS
18 SHETLAND RISE
WHITELEY
FAREHAM
HAMPSHIRE PO15 7JP

Tel. 01489 325871
Mobile 07721 423330
E-Mail hamplr@aol.com
www.hlsltd.co.uk

CLIENT
Mr P Shoolining-Jorden
Warren Farm
Salisbury Road
Sherfield English
Romsey SO51 6FQ

PROJECT No. HLS 2051

TITLE
Land to West of Spring Cottage – Elevation A
Crampmoor Lane
Crampmoor SO51 5AJ

N

SCALE 1:100
DRAWN KLB
DATE NOV 2018
CHECKED DB

DRG No. 2051_18_11_02
REV. –