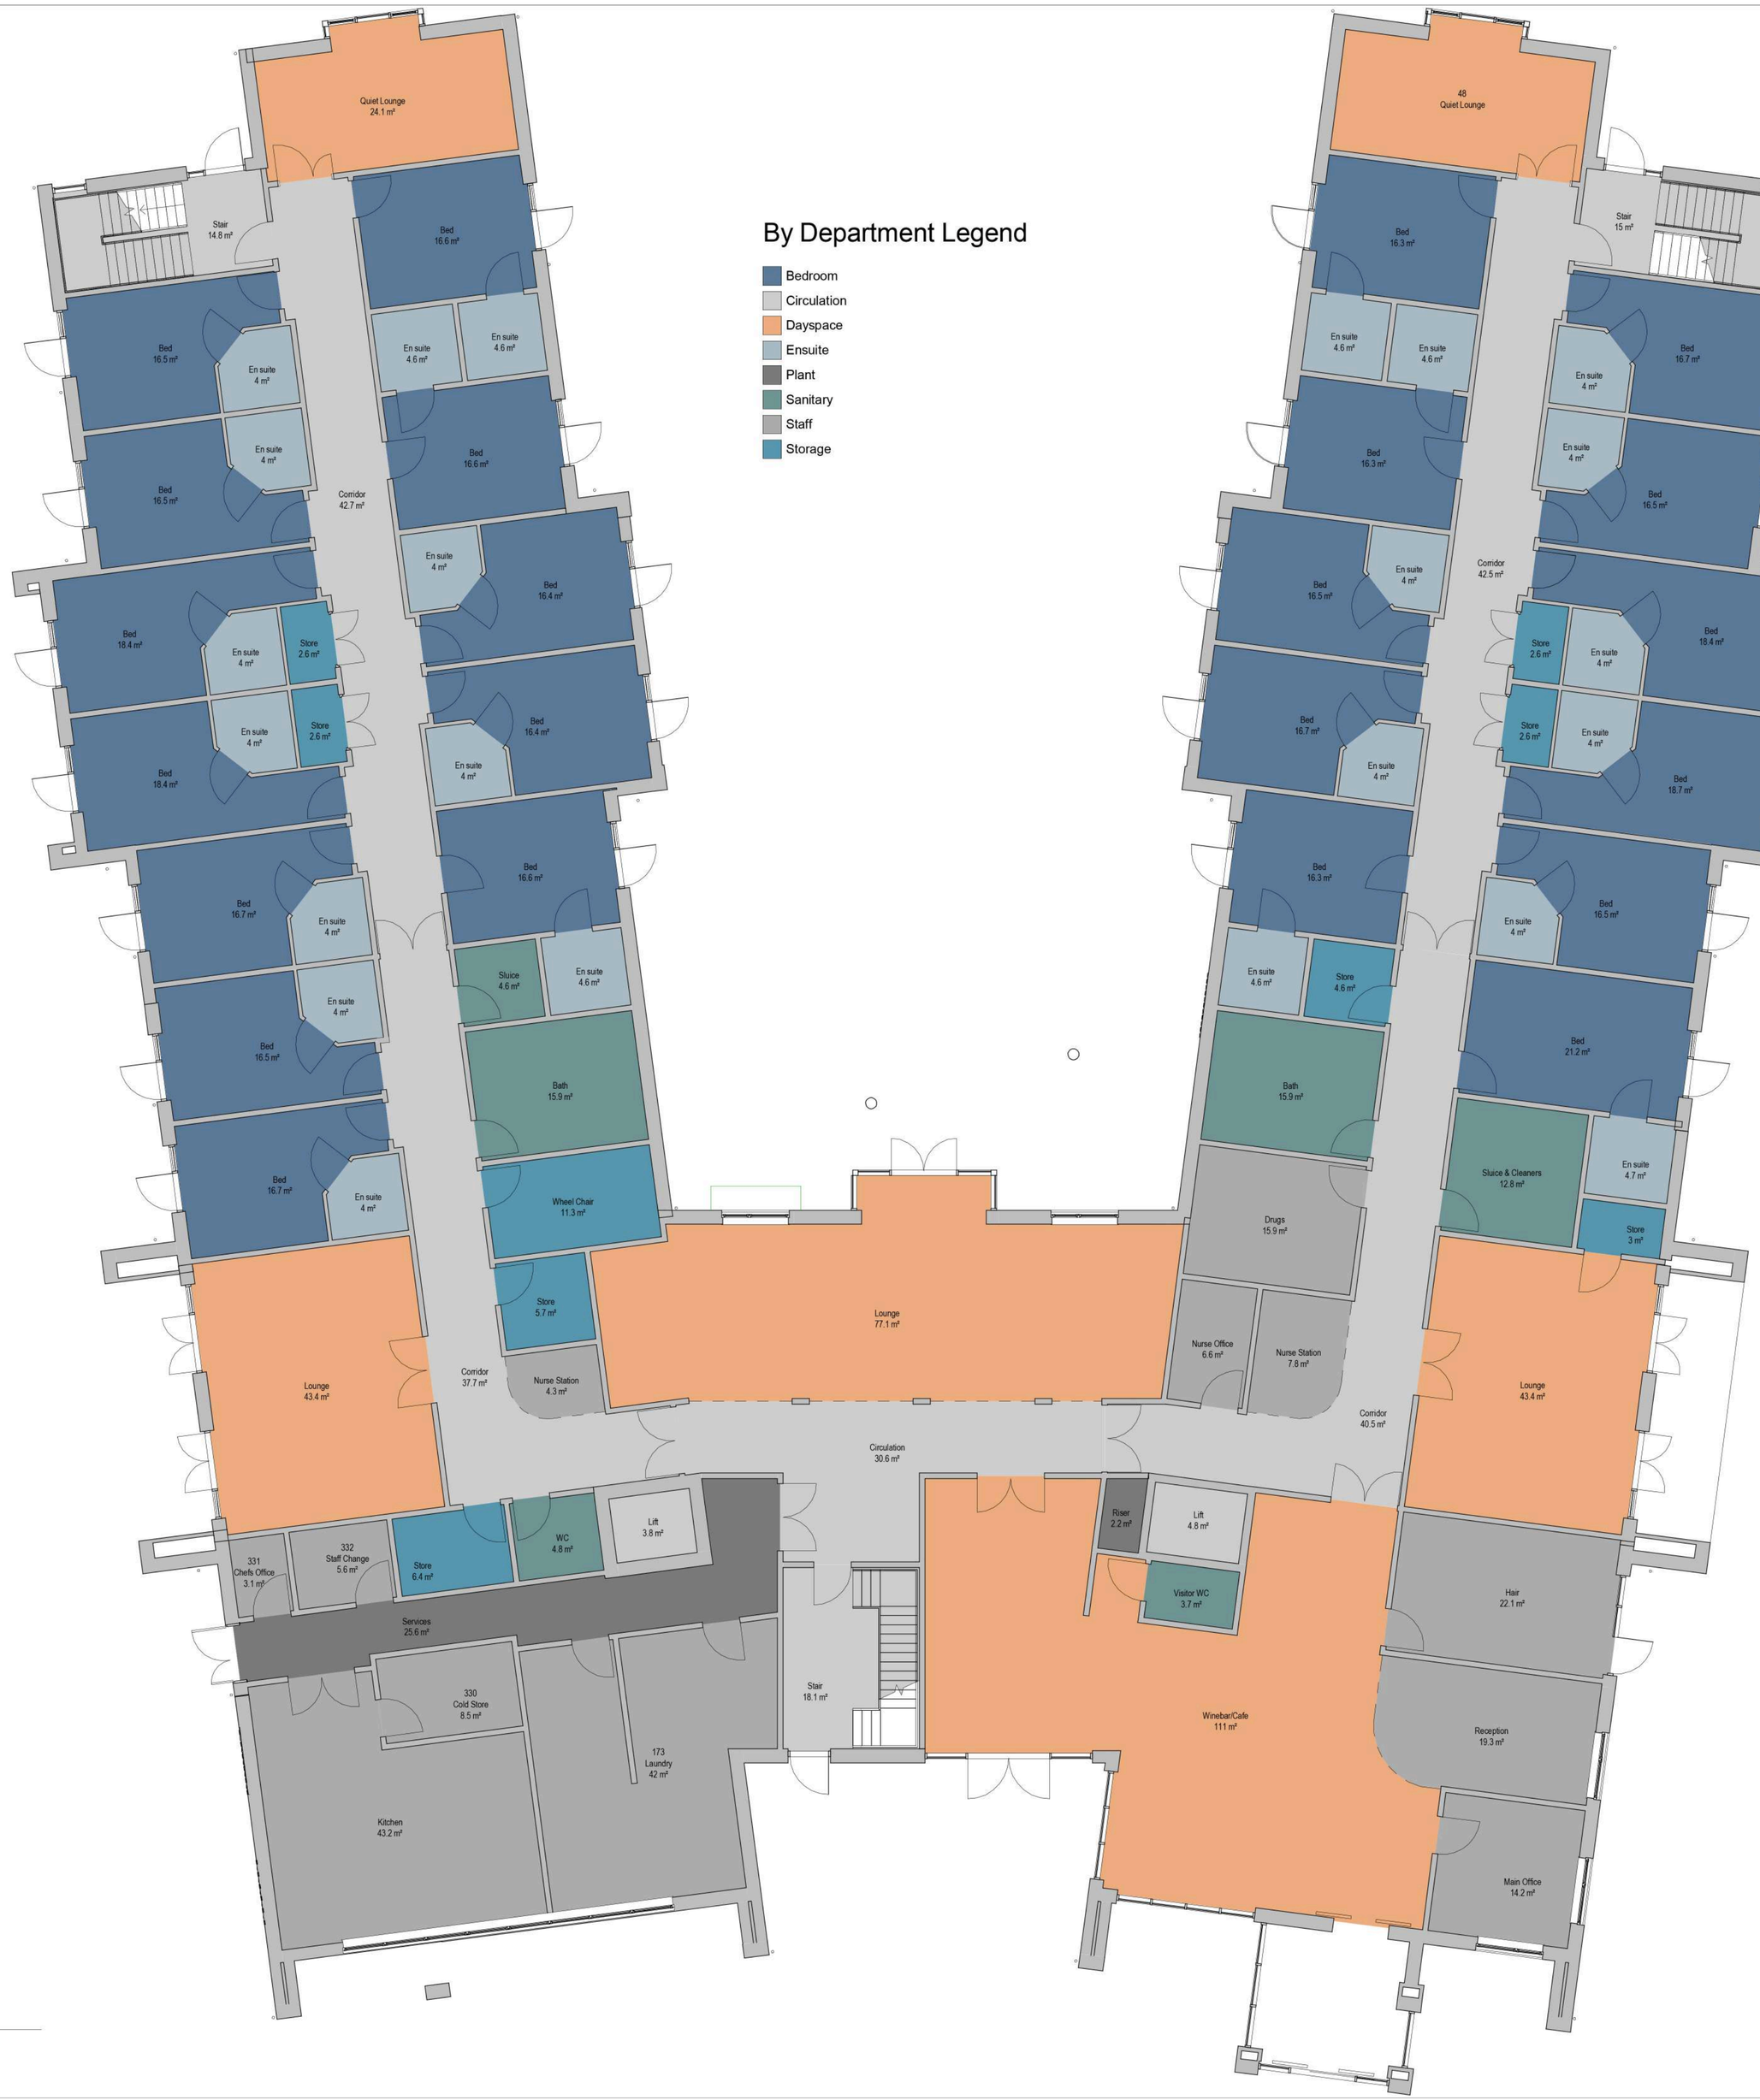

By Department Legend

- Bedroom
- Circulation
- Dayspace
- Ensuite
- Plant
- Sanitary
- Staff
- Storage

NOTES

Do not scale this drawing.

All dimensions are in millimetres unless stated otherwise.

This drawing is to be read in conjunction with all other relevant drawings and specifications.

The copyright of this drawing is vested in Harris Irwin Associates Ltd. and must not be copied or reproduced without the written consent of a Director.

Rev	Date	Description	Drawn By	Checked By
P6	18-07-19	Updated Planning Drawings	CP	JPH
P5	12-07-19	Plan updated following Planners comments	BG	JH
P4	27-09-18	Planning Submission	BG	JH
P3	14-09-18	Final Draft	BG	JH

harrisirwin
architects & designers
Aske Stables, Aske, Richmond, North Yorkshire. DL10 5HG
t: 01748 825675
e: enquiries@harrisirwin.com
w: www.harrisirwin.com

Project:
Adanac Park Nursing Home
Southampton

Client:
Hamberley Development

Drawing Title:
Ground Floor Plan

For Planning Submission

HIA Project Number	Scale @ A1	Suitability
2313	1 : 100	D0

Project	Originator	Volume	Level	Type	Role	Number
2313	HIA	02	00	DR	A	0200

1 Ground Floor Plan
1 : 100