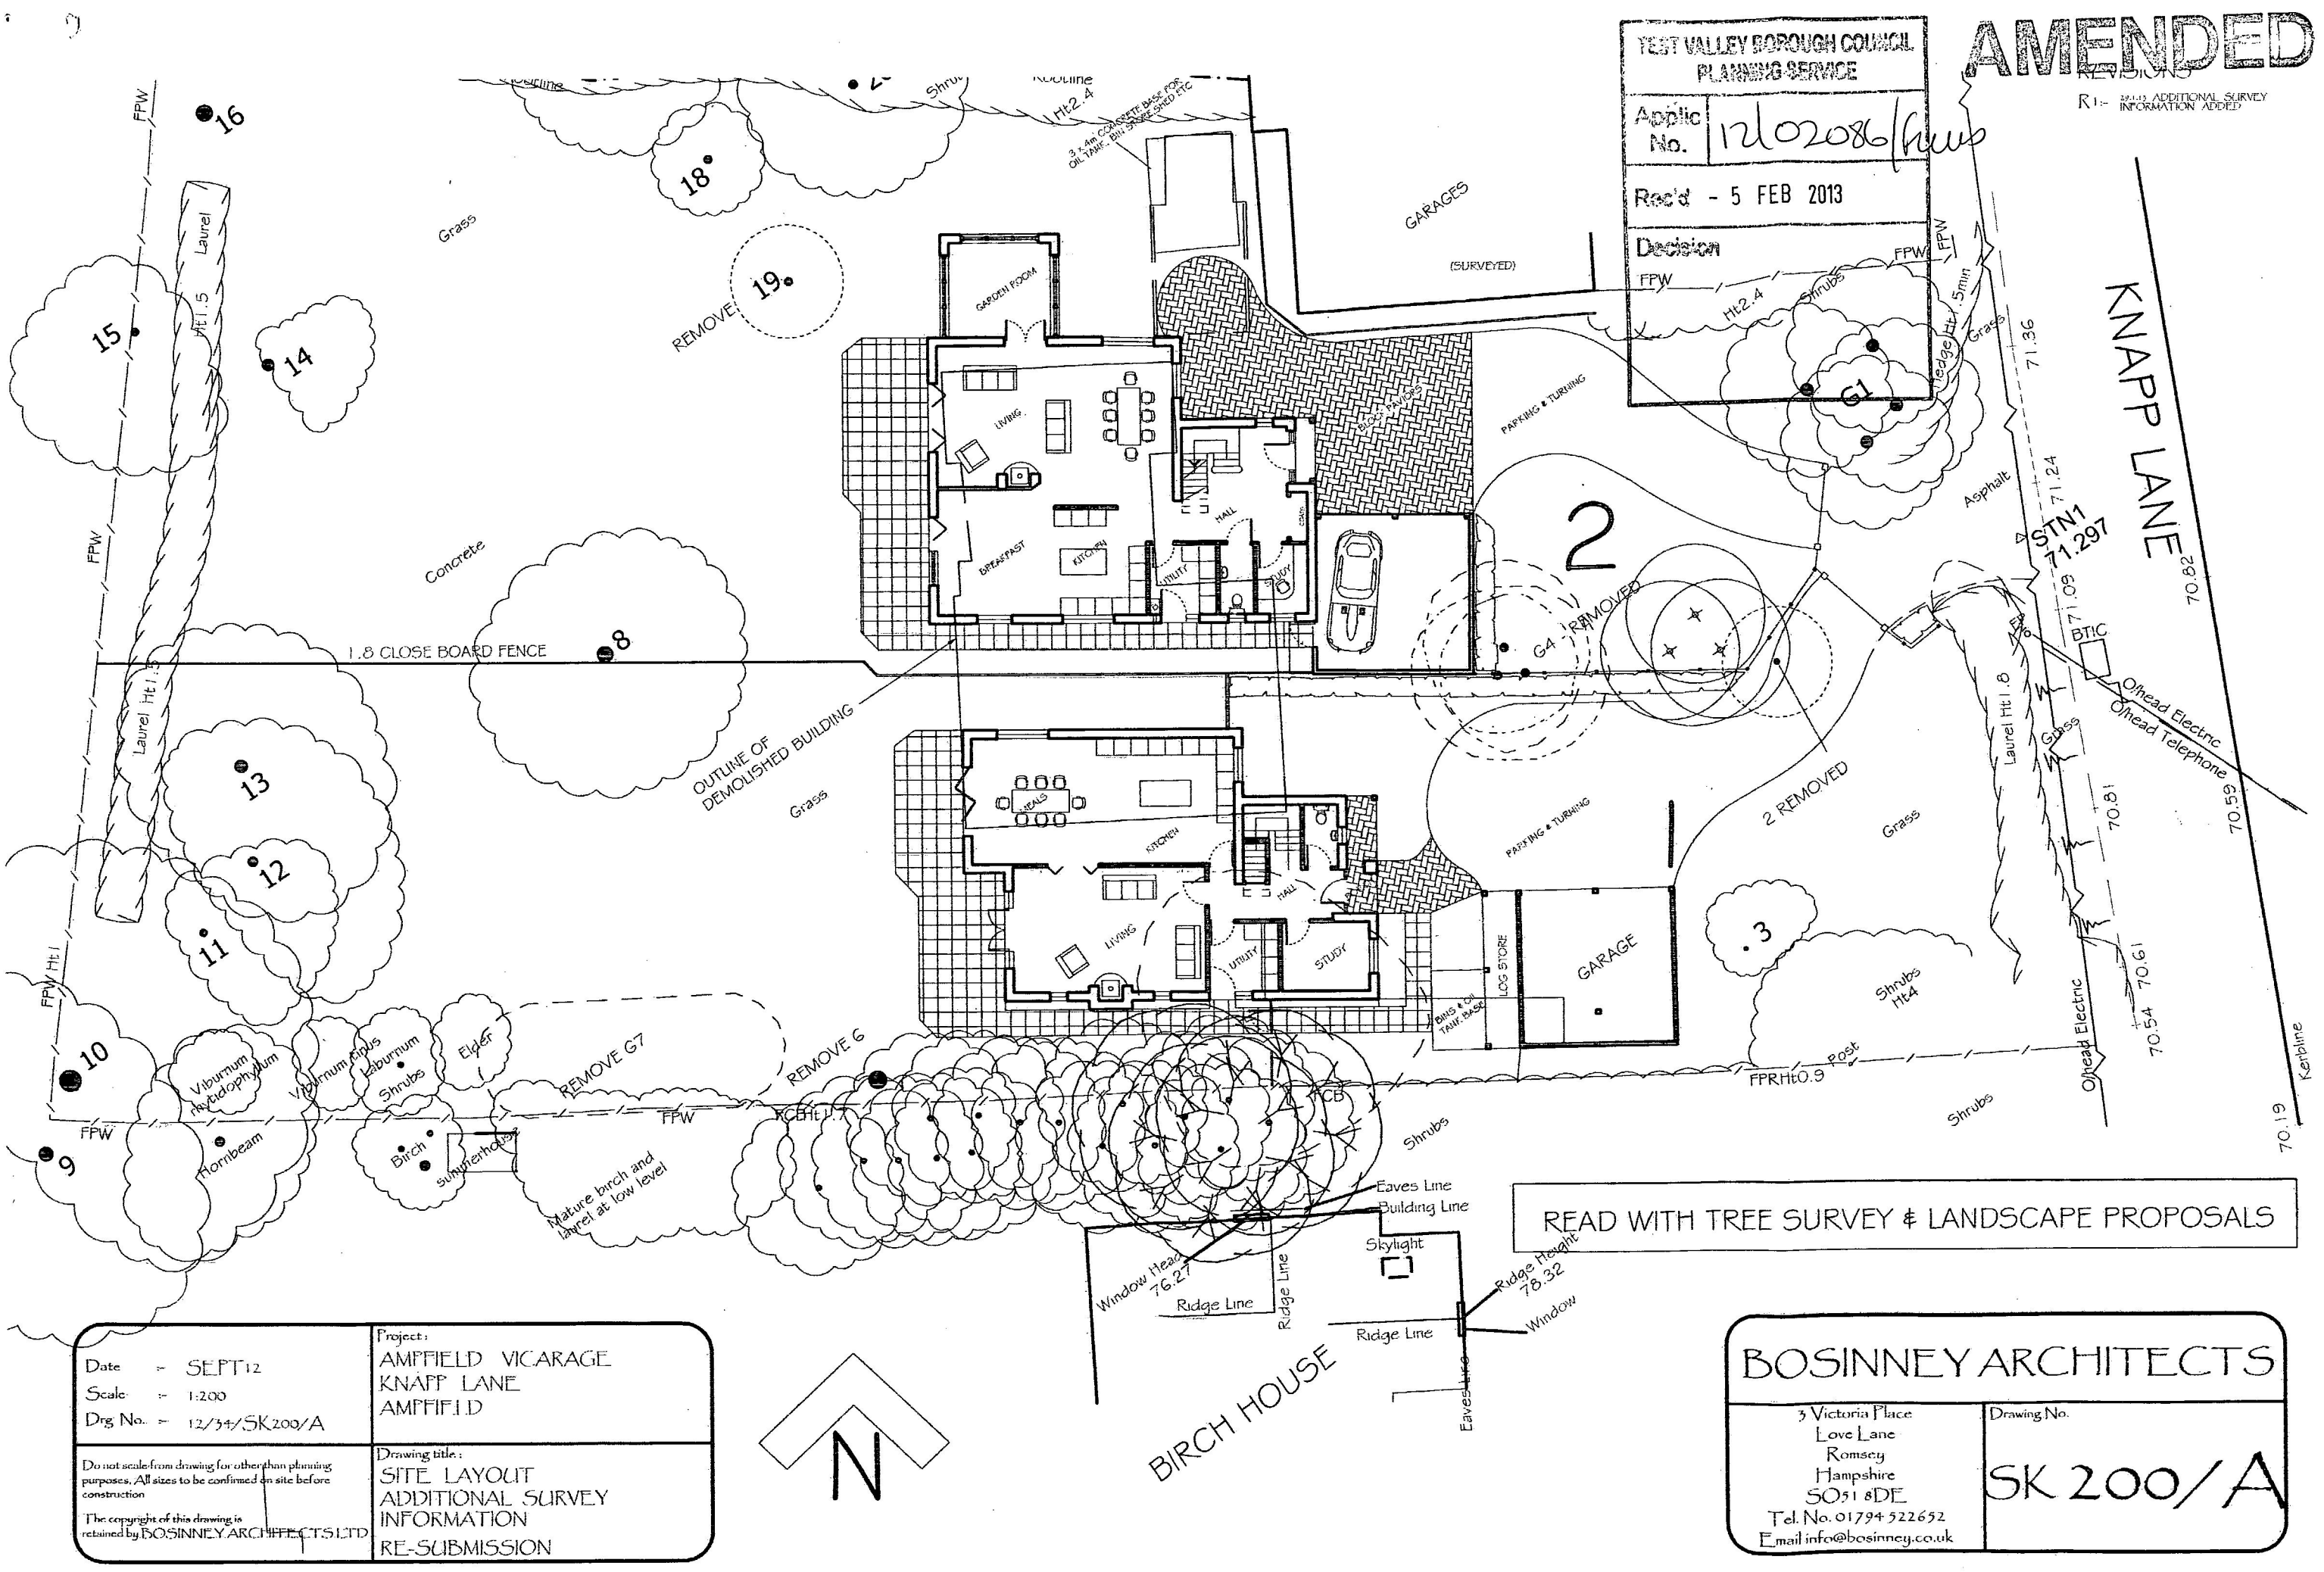

READ WITH TREE SURVEY & LANDSCAPE PROPOSALS

Date :- SEPT12 Scale :- 1:200 Drg No. :- 12/34/SK200/A	Project: AMPFIELD VICARAGE KNAPP LANE AMPFIELD
Do not scale from drawing for other than planning purposes. All sizes to be confirmed on site before construction The copyright of this drawing is retained by BOSINNEY ARCHITECTS LTD	Drawing title: SITE LAYOUT ADDITIONAL SURVEY INFORMATION RE-SUBMISSION

BOSINNEY ARCHITECTS

3 Victoria Place
Love Lane
Romsey
Hampshire
SO51 8DE
Tel. No. 01794 522652
Email info@bosinney.co.uk

Drawing No.
SK 200/A