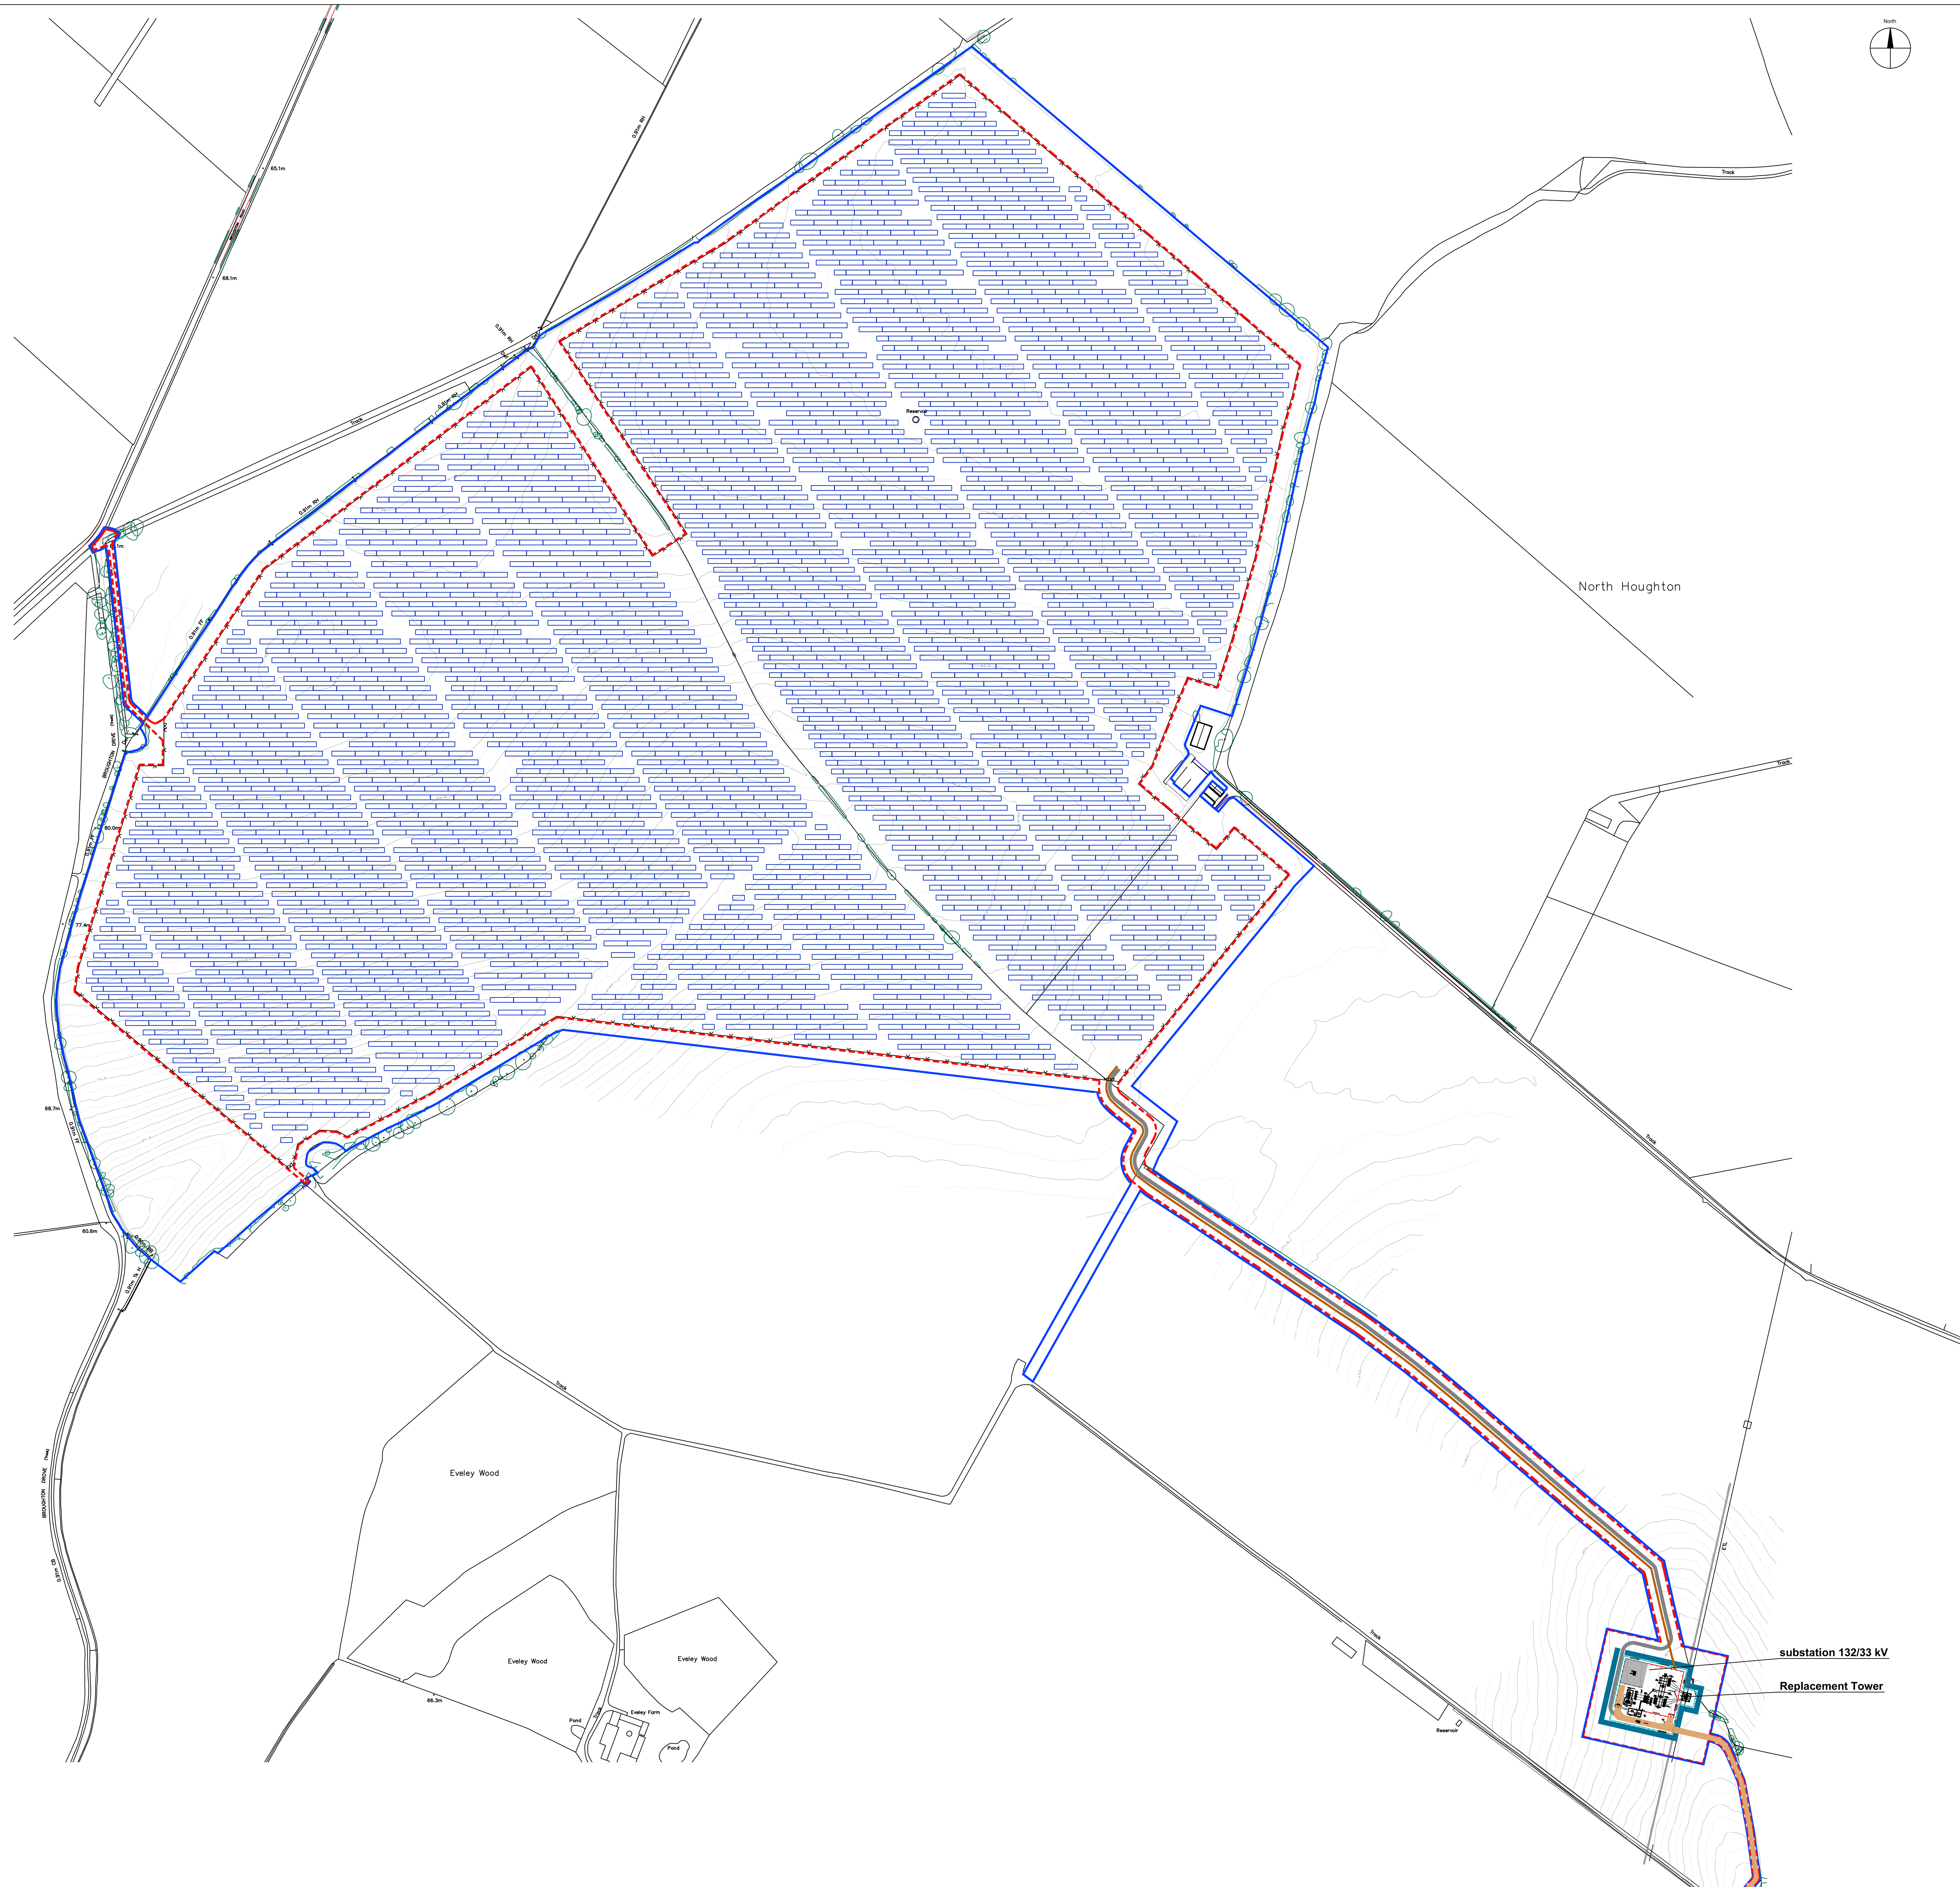

plan view, 1 : 2500

legend

- area under control
- area of construction
- Planting D: new woodland block 5m in width

scale: 50m 100m 150m 200m 250m

customer
Kronos Solar Projects GmbH
Petersplatz 10
80331 München

	date	name
edit	2013/06/21	HG
draw	2013/06/21	HG

ind.	changing	date	name
G	area of construction, area under control, road	13/11/27	AB
H	survey data	13/12/19	AB
C	renaming of WPD on SSE	13/07/16	AB
D	area of construction, number of modules, planting area, new plantings	13/07/30	HG
E	planting D	13/09/04	AB
F	PV-layout,area of construction, area under control	13/11/19	AB

Solar Engineering Decker & Mack GmbH
Johannssenstraße 2-3
30159 Hannover
Tel.: +49 (0)511 646634-0
Fax: +49 (0)511 646634-9
www.solar-engineering.de
SOLAR ENGINEERING

all rights reserved

drawing number: P13-1290-EL01-H
project: PV plant Eveley farm
planning state: basic design
drawing: floor plan with PV plant, substation
version: schematic
scale: 1:2500
page 1/2
format: 1000x750

© by Solar Engineering Decker & Mack GmbH.
Copying of this document and distribution to others and the use or communication of the contents therof are forbidden without expressed authority of Solar Engineering Decker & Mack GmbH. Offenders are liable to the payment of damages.