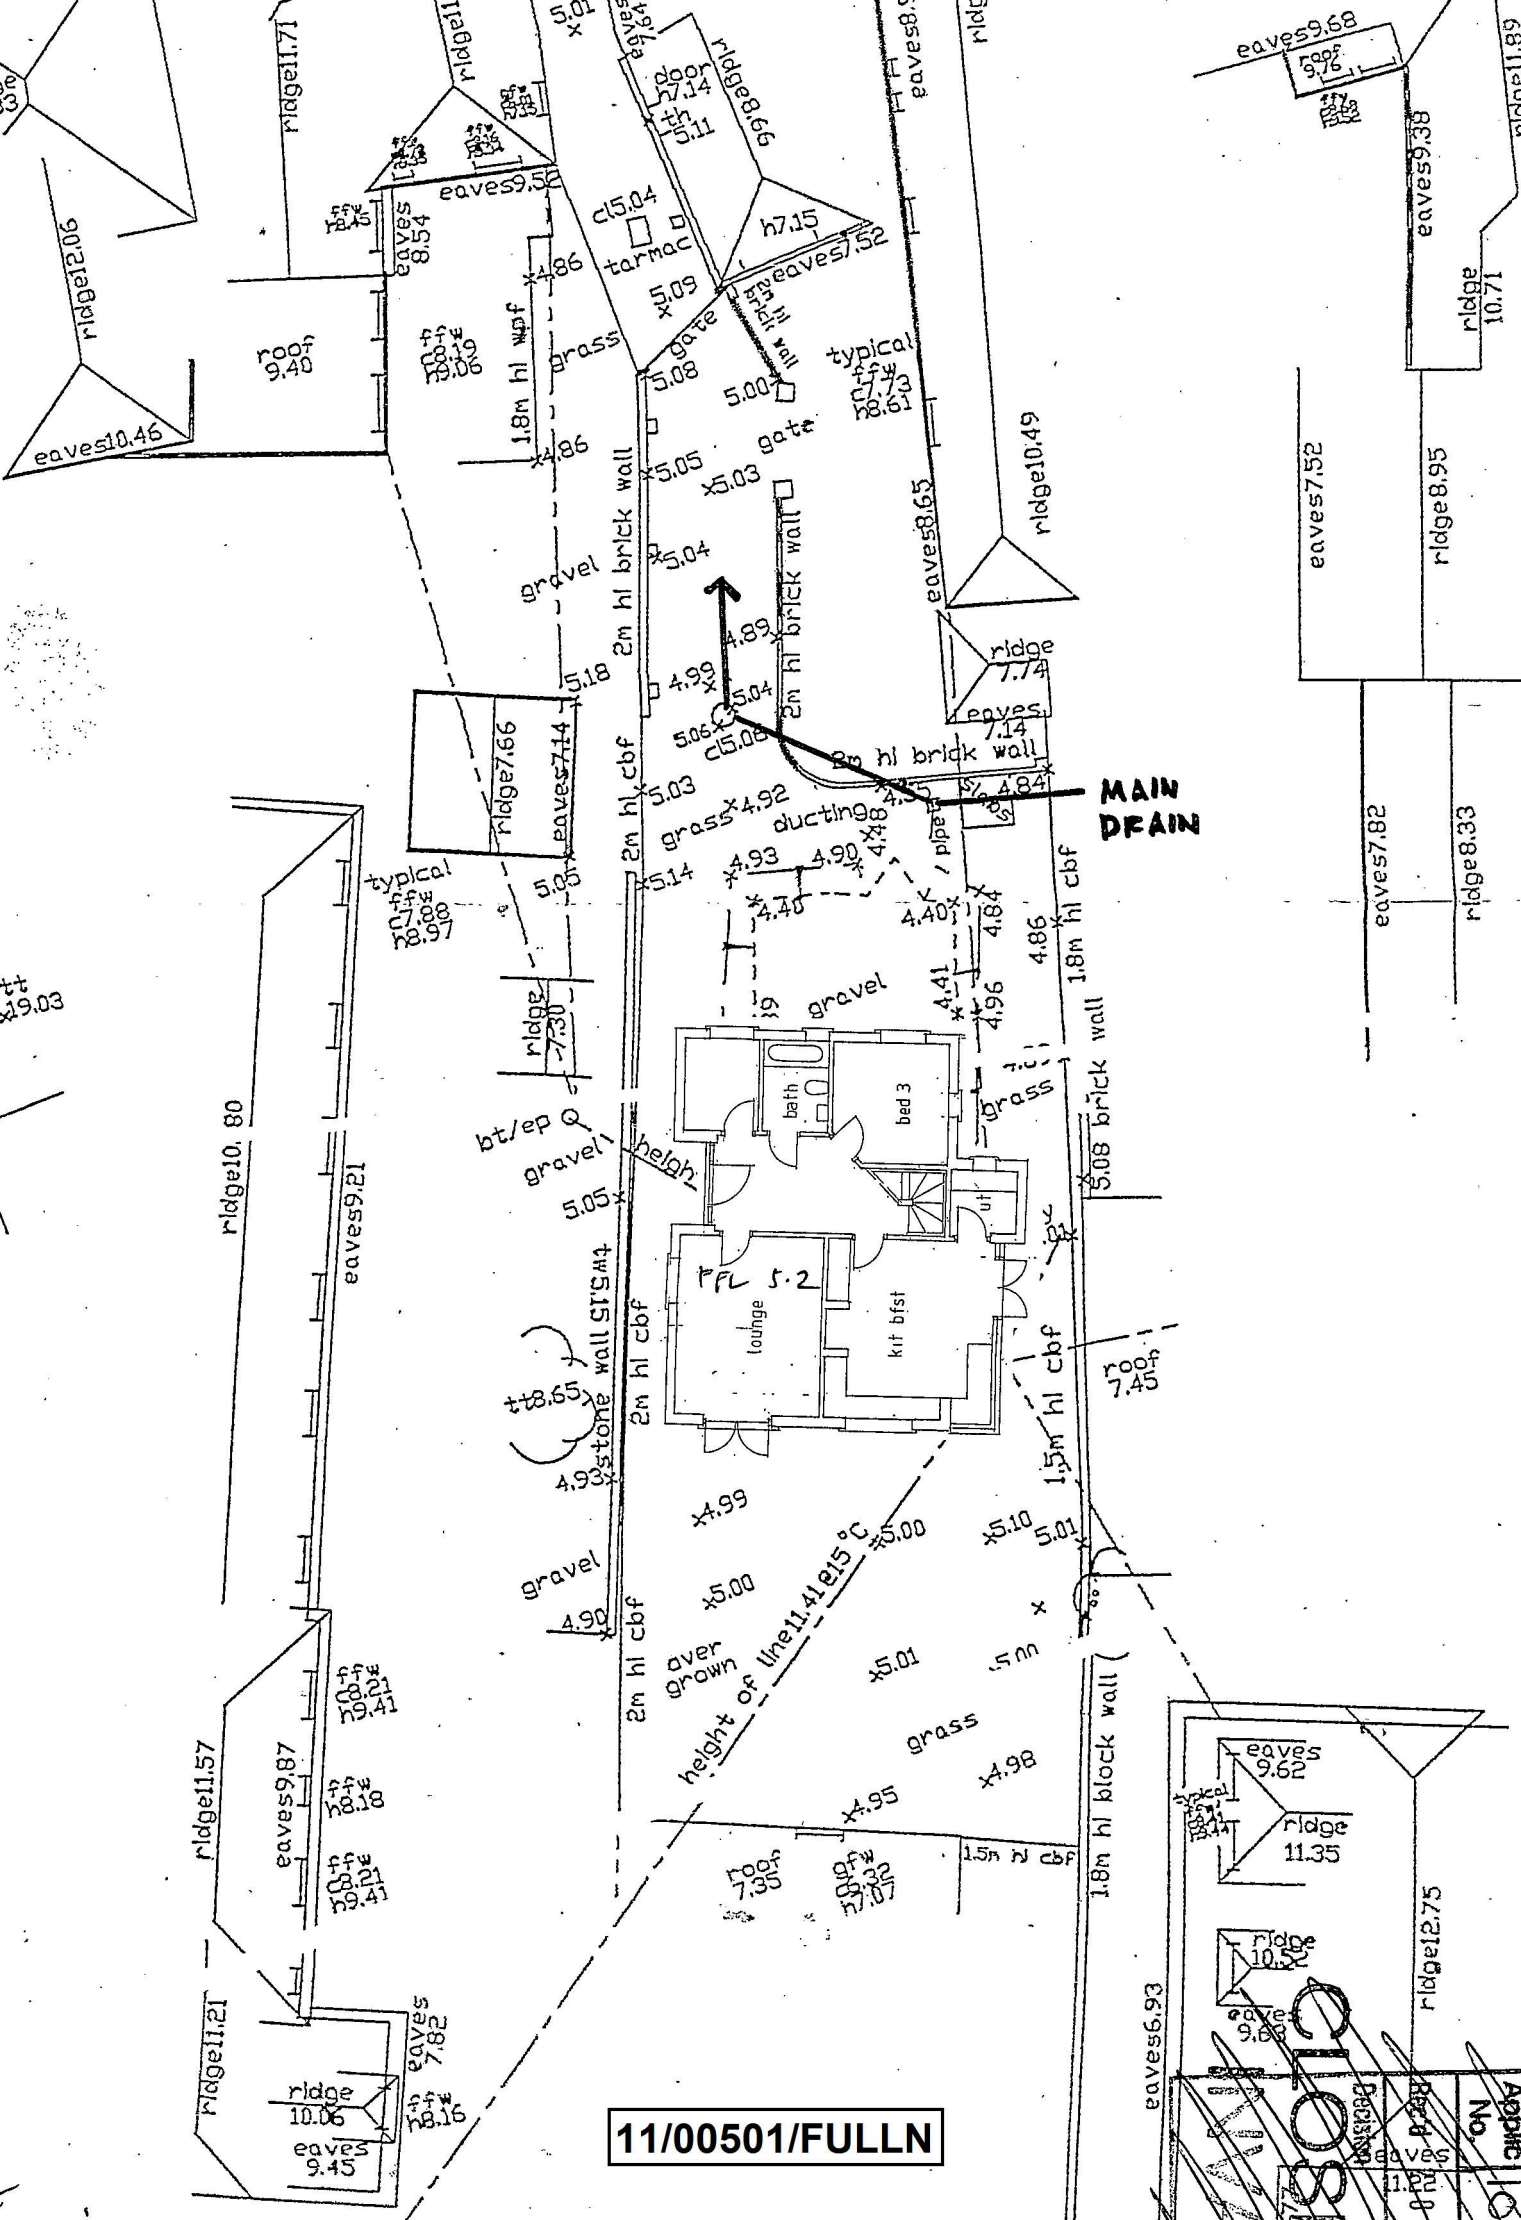
MAIN DRAIN
11/00501/FULLN