PLANNING AND BUILDING SERVICE

SOUTHERN AREA PLANNING COMMITTEE

12th May 2020

Test Valley Borough Council

PLANNING AND BUILDING SERVICE

Item Number: 7 Page: 10 - 23

19/02772/FULLS

Shb Hire Ltd, Mill Lane, Nursling, NURSLING AND ROWNHAMS

CASE OFFICER : Mark Staincliffe

Test Valley Borough Council

Slide 1

Slide 2

Slide 3

Slide 4

Slide 5

Slide 6

Slide 7

Works
Sawmill
Woodlea
The Fishing Cottage
MILL LANE
Track
ar Bridge

Slide 8

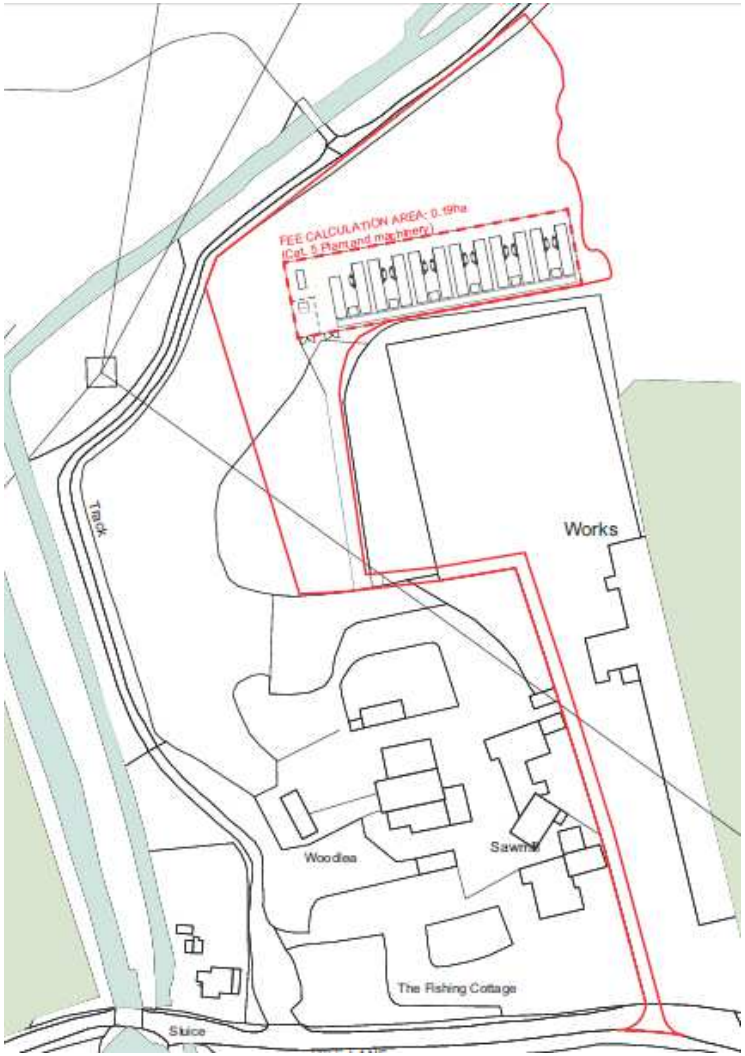
FEE CALCULATION AREA: 0.19ha
(Cat. 5 Plant and machinery)
Works
Track
Woodlea
Sawmill
The Fishing Cottage
Sluice

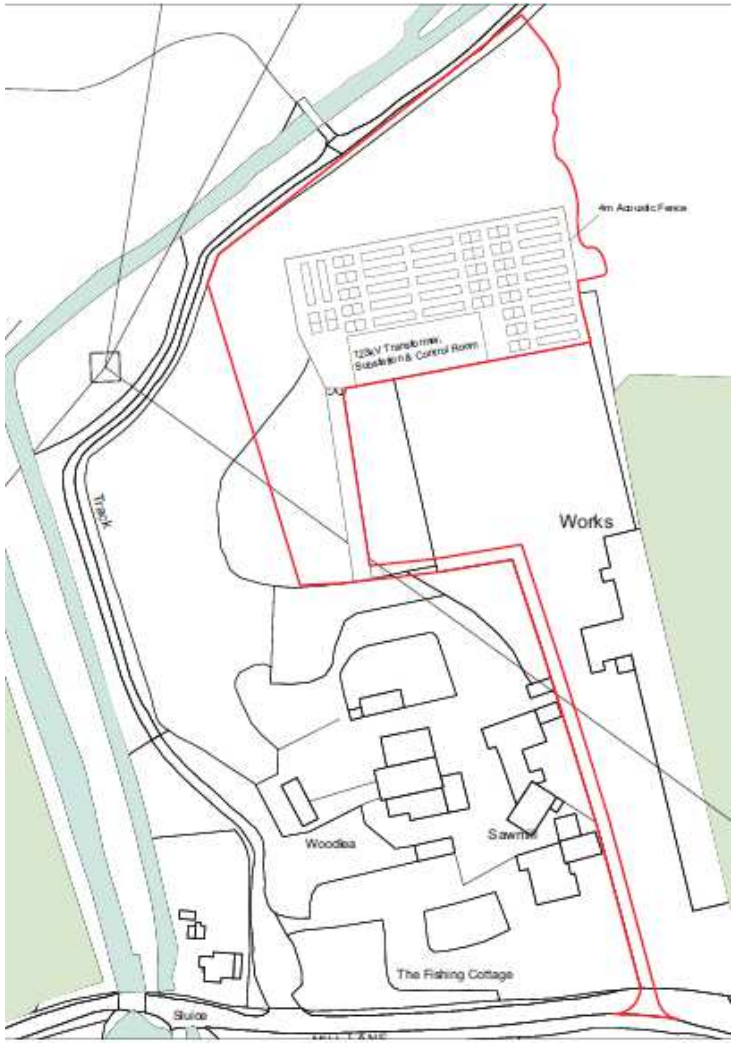
4m Acoustic Fence
132kV Transformer, Substation & Control Room
Works
Track
Woodlea
Sawmill
The Fishing Cottage
Sluice

Slide 9

SINC Area Restored: 4560 sq m
SINC Area Lost: 1670 sq m
Compensation Area: 1150 sq m
(69% of SINC Area Lost)
Works
Woodlea
Sawmill
The Fishing Cottage
Sluice

Slide 10

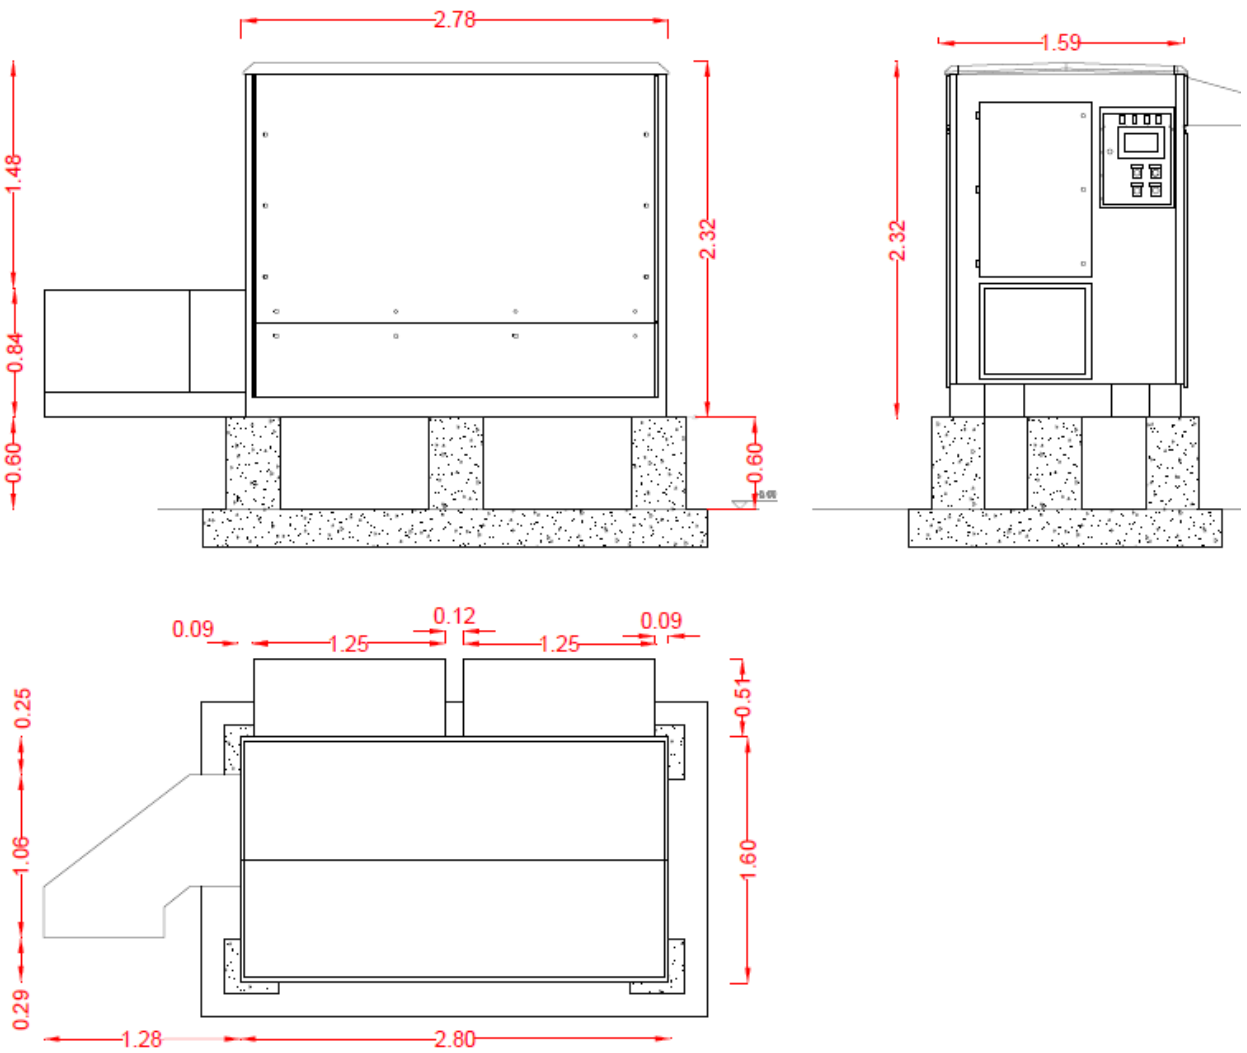
2.78
1.59
1.48
0.84
0.60
2.32
0.60
2.32
0.09
1.25
0.12
1.25
0.09
0.25
1.06
0.29
0.51
1.60
1.28
2.80

Slide 11

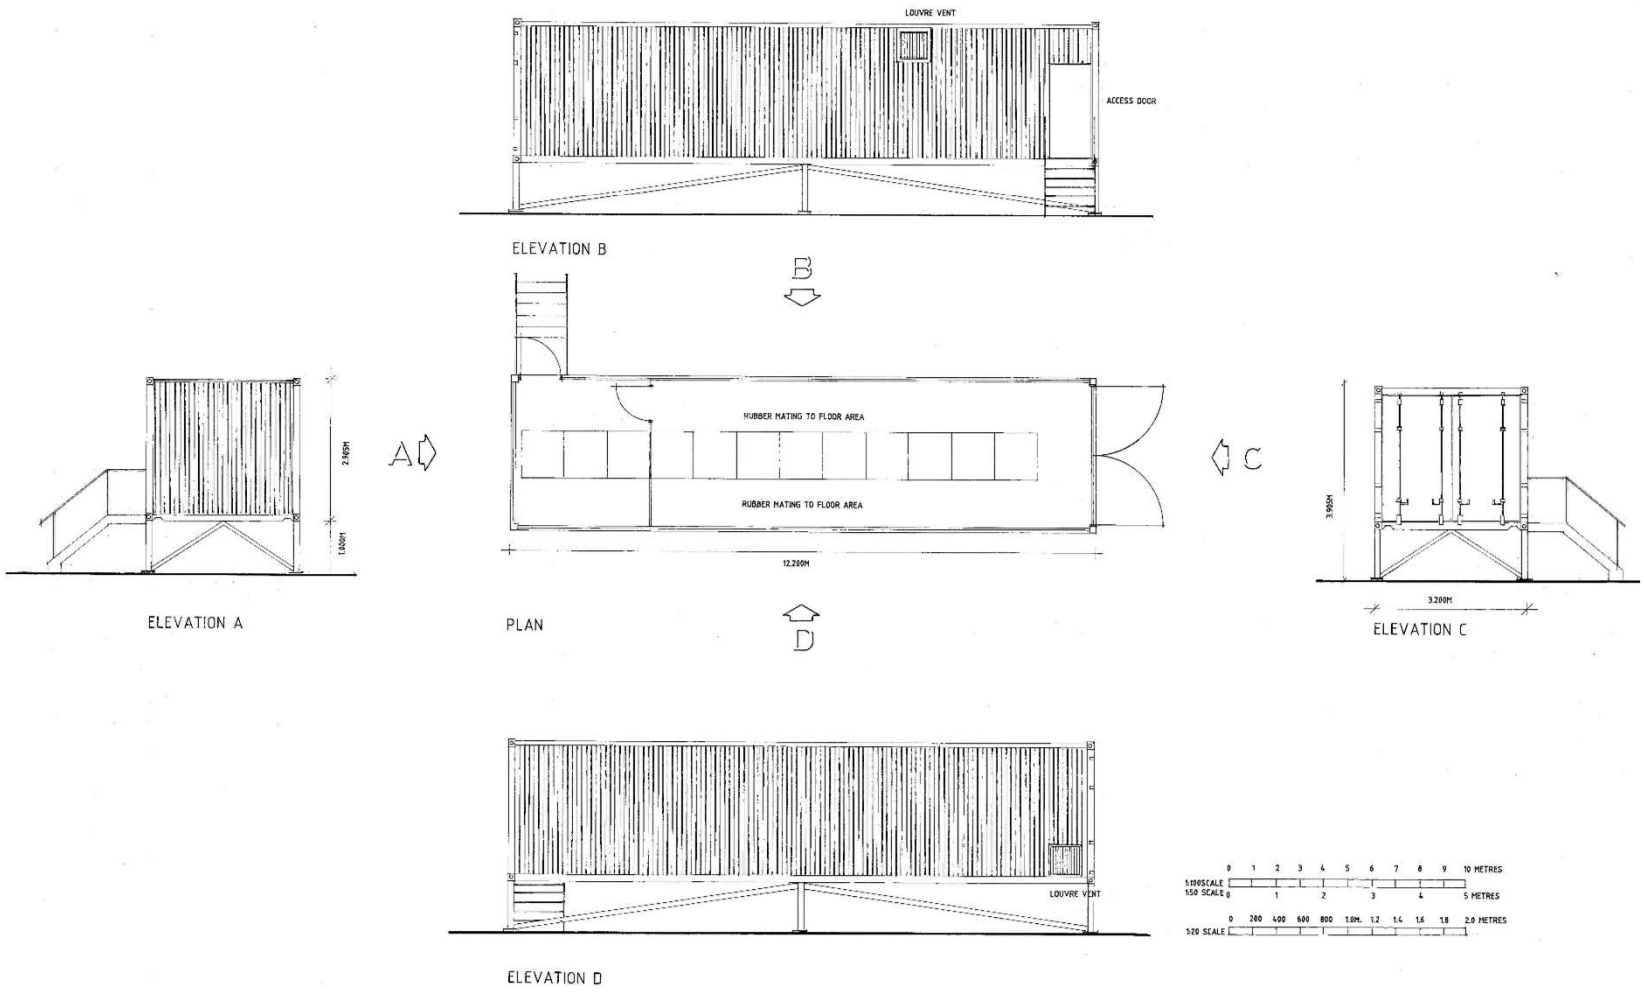
LOUVRE VENT
ACCESS DOOR
ELEVATION B
B
A
C
D
RUBBER MATING TO FLOOR AREA
RUBBER MATING TO FLOOR AREA
12.200M
2.465M
1.800M
ELEVATION A
PLAN
3.995M
3.200M
ELEVATION C
LOUVRE VENT
ELEVATION D
1:100SCALE 0 1 2 3 4 5 6 7 8 9 10 METRES
1:50 SCALE 0 1 2 3 4 5 METRES
1:20 SCALE 0 200 400 600 800 1.0M. 1.2 1.4 1.6 1.8 2.0 METRES

Slide 12

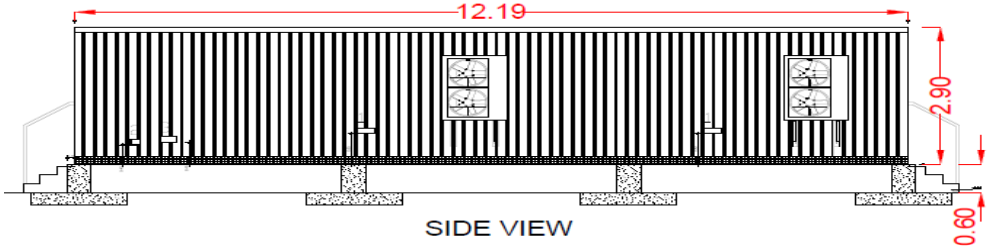

SIDE VIEW

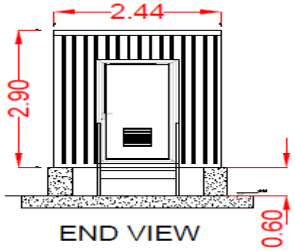

END VIEW

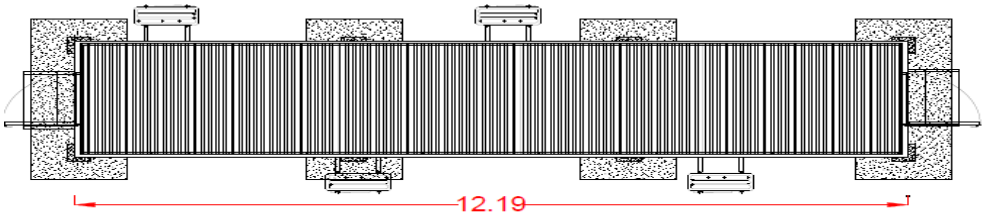

PLAN VIEW

BASED ON METKA DRAWING NO: 01WOL-CDA-ENG-103

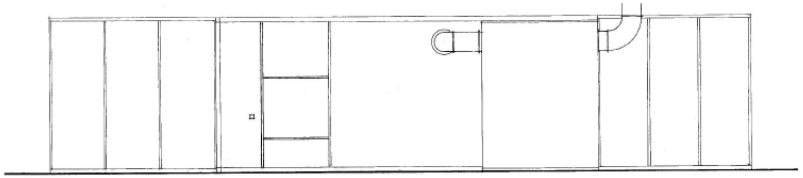

ELEVATION B

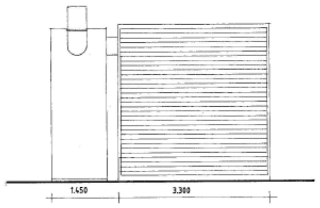

ELEVATION A

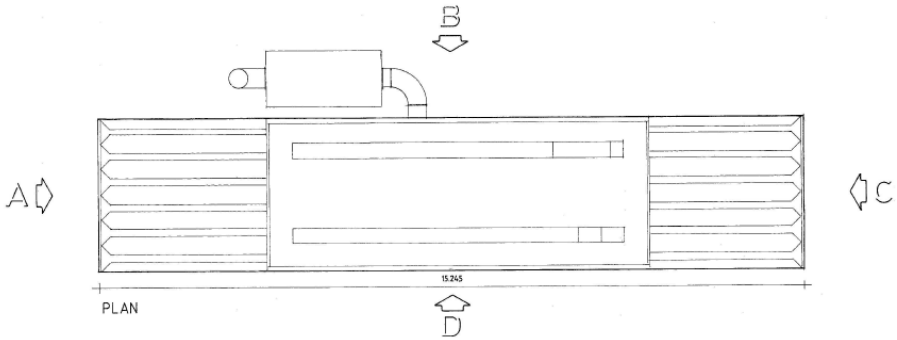

PLAN

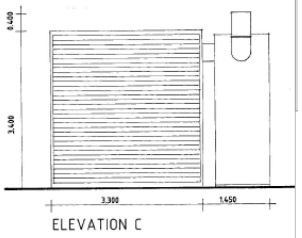

ELEVATION C

Slide 13

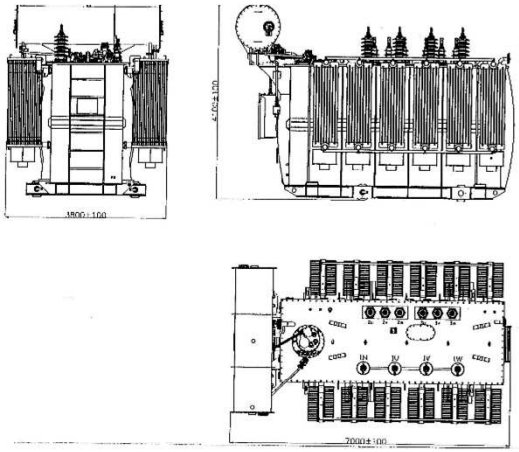

SWITCHGEAR TRANSFORMER

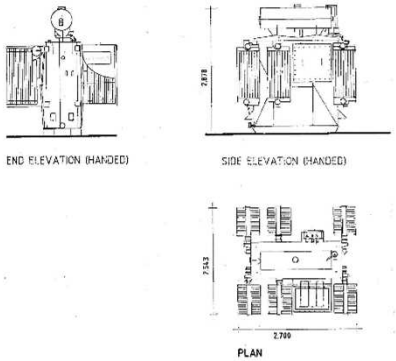

GENERATOR TRANSFORMER (A) 1:50

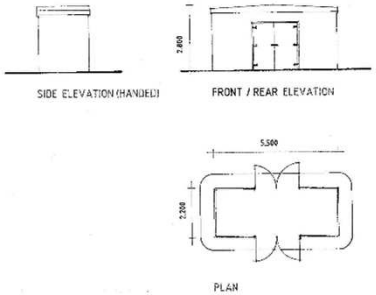

GAS CABINET (B) 1:100

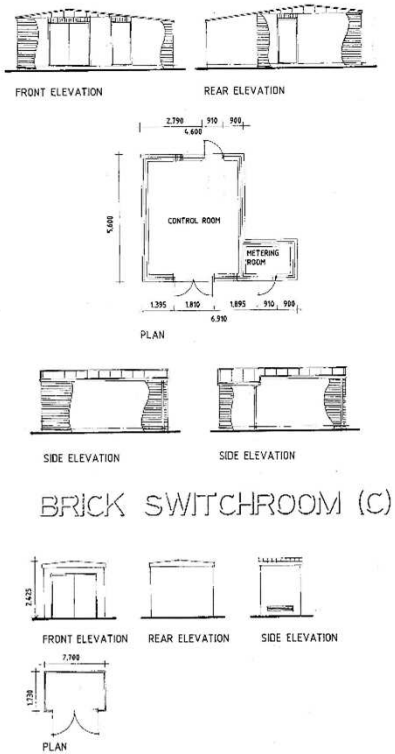

BRICK SWITCHROOM (C) 1:100

GRP SUB STATION UNIT