KEY

1. Standing Seam Zinc Roof
2. Flat Roof
3. Chimney
4. Openable Roof Lights
5. Fixed Rooflights
6. RWP's

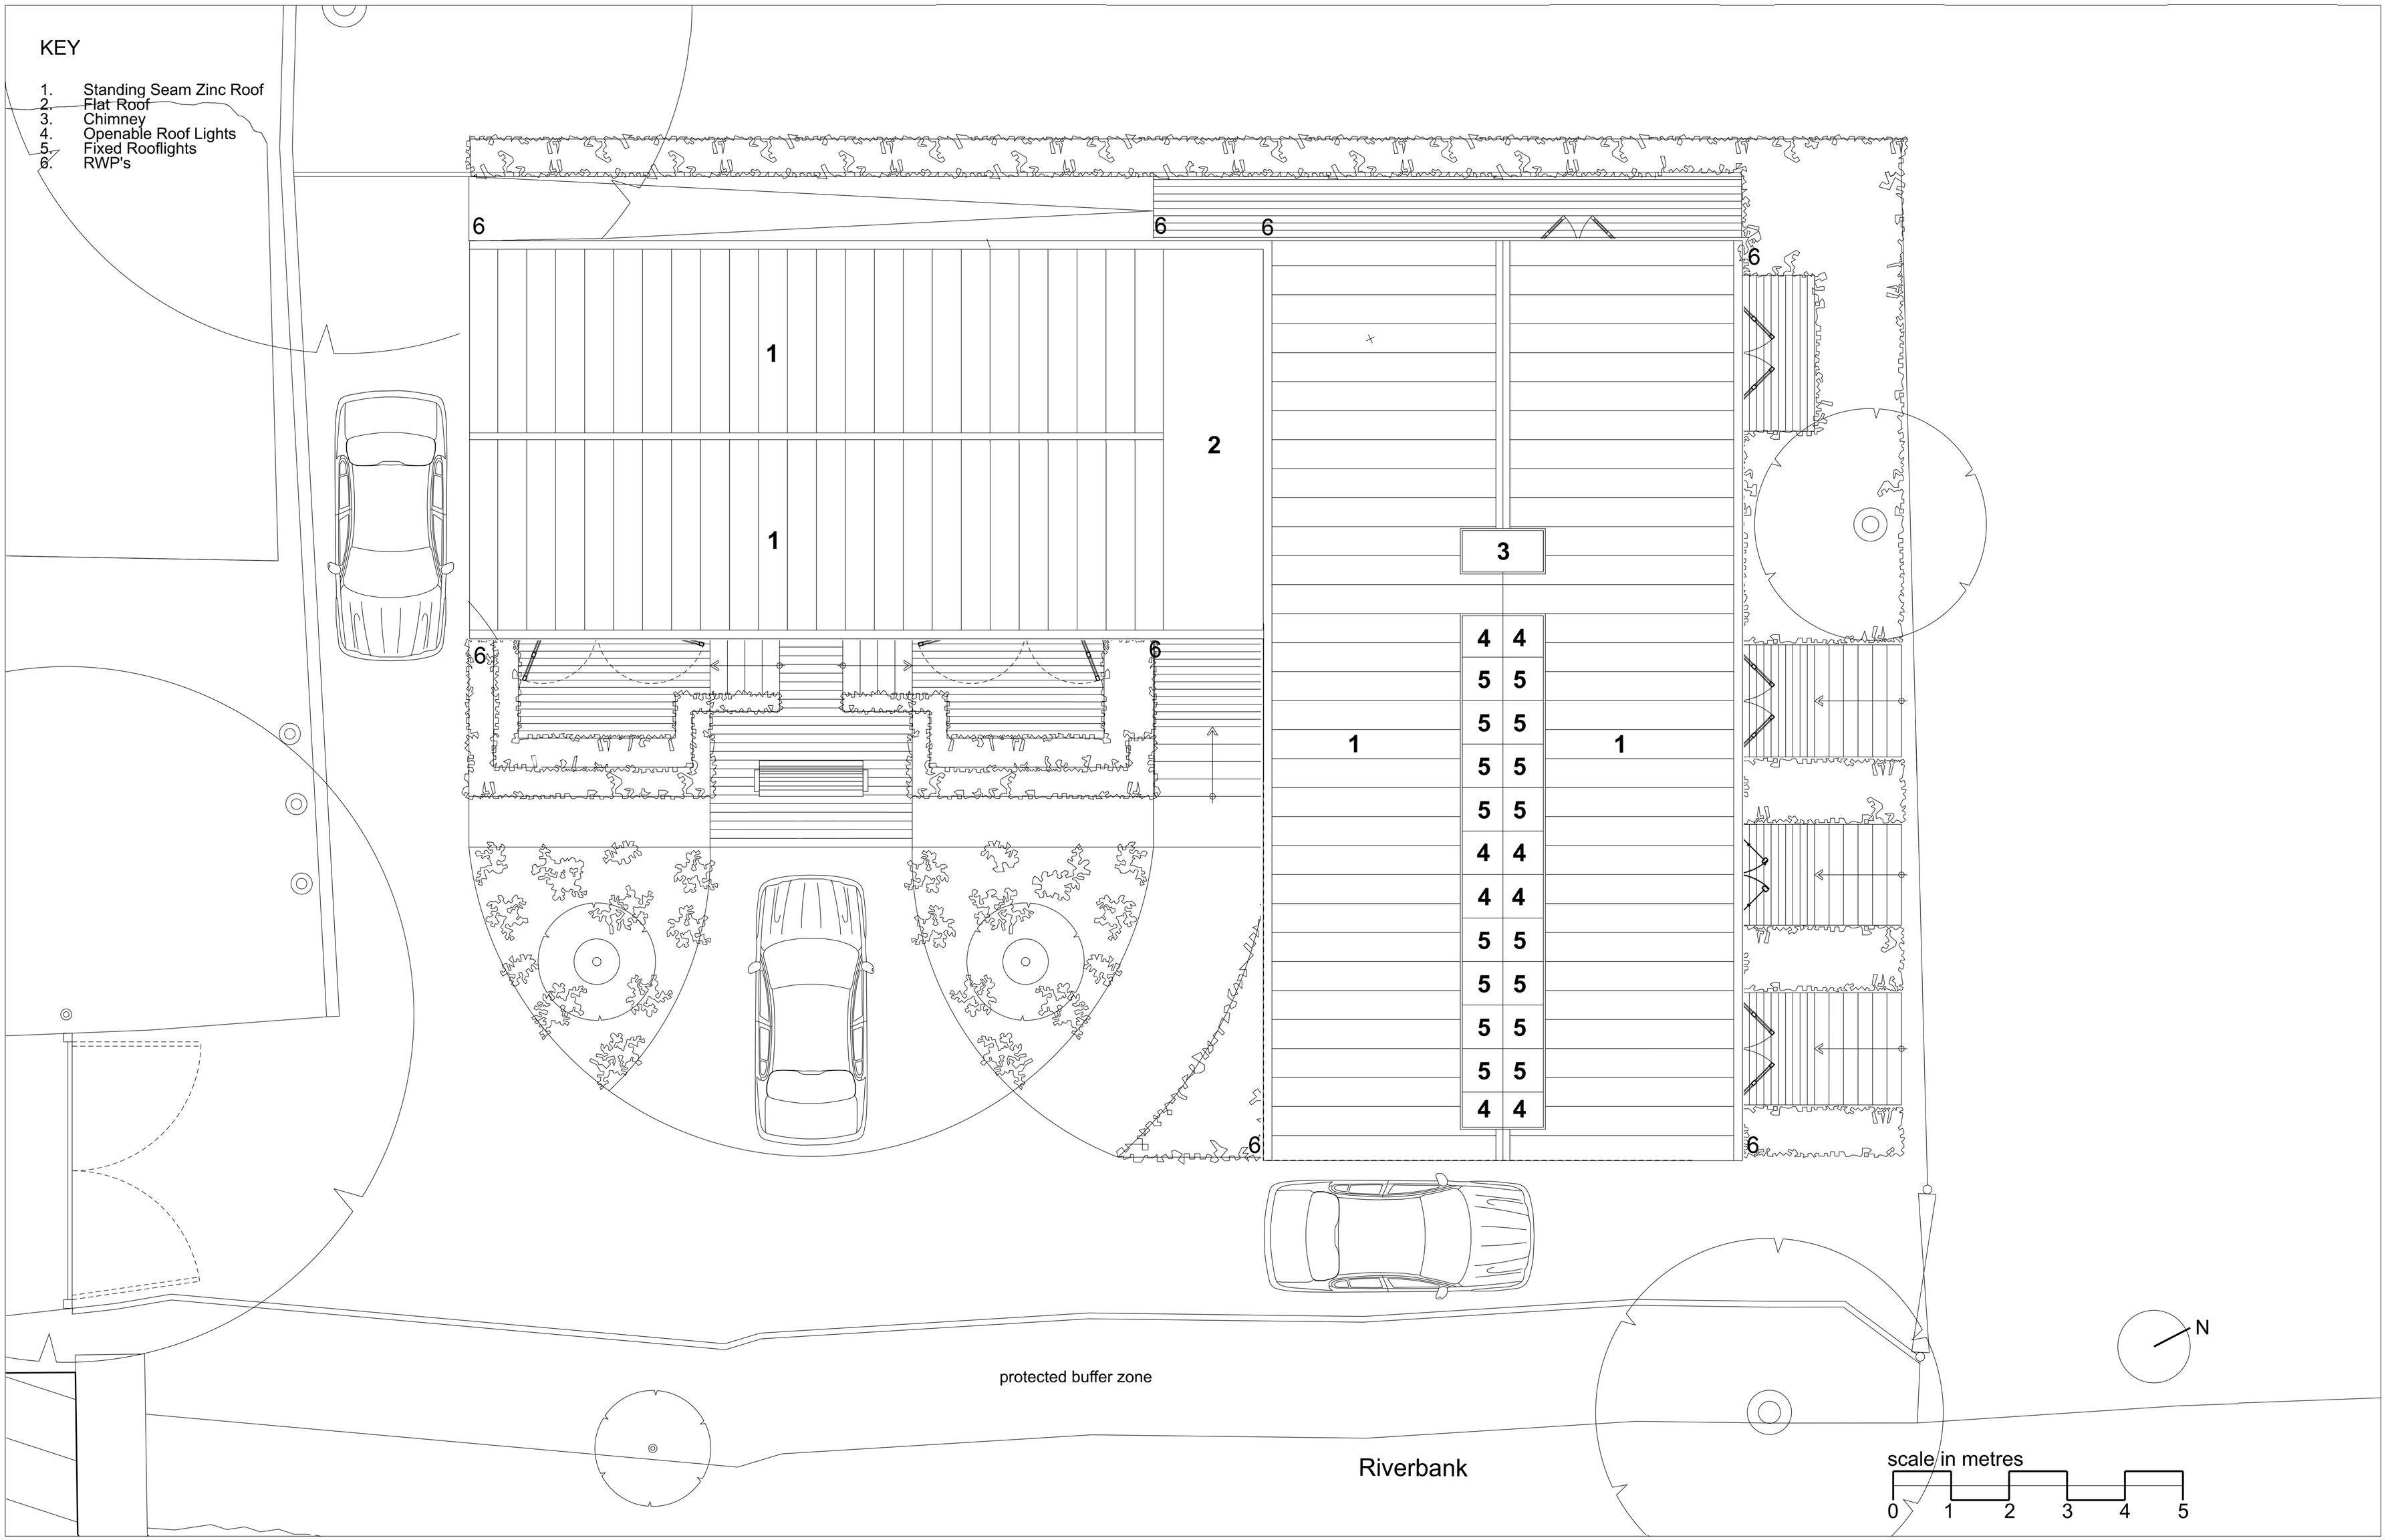

	Rev	Date	Amendment	Rev	Date	Amendment	Rev	Date	Amendment	Rev	Date	Amendment
	A	11.03.2021	issued for tender									

© 3W Architecture Limited. All rights reserved.

3W Architecture Limited registered in England.

Company no. 3132871 Registered Office The Pines Boars Head East Sussex

Date	11.03.2021	Project	The Hideaway Stockbridge
Job Ref.	THS	Job no.	239
Scale @ A1	1:50 (100 @ A3)	Checked	
Title	Proposed Roof Plan		
Status	Tender	Protocol	
Dwg. No.	239(10)004	Rev.	A

Architect
3W Studio 1S.09 - Barley Mow Business Centre - 10 Barley Mow Passage - London - 020 7835 5525 - www.3w.org