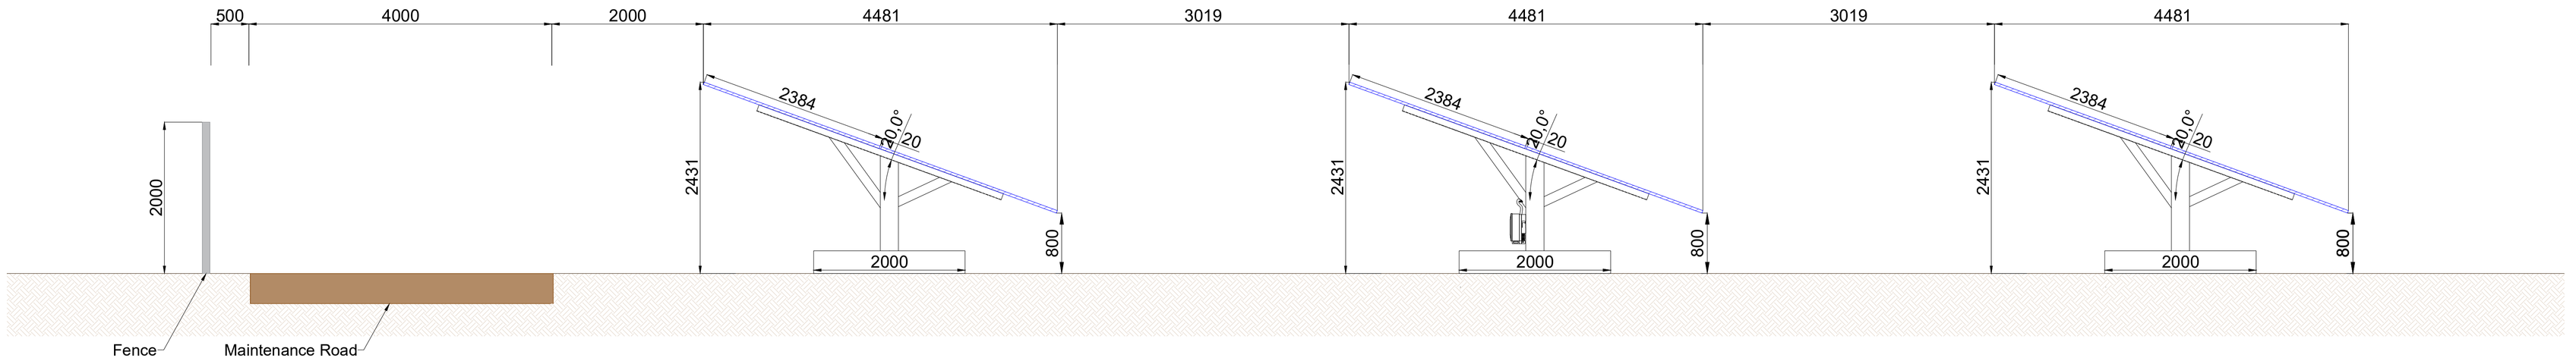

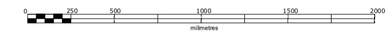

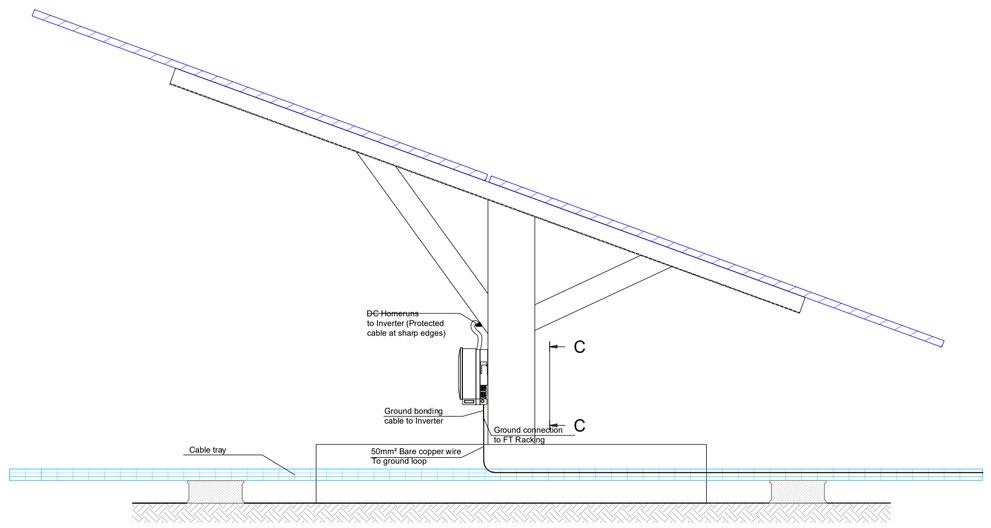

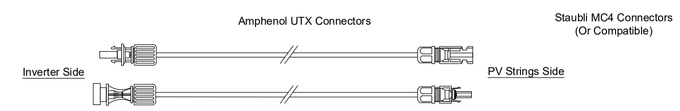

DC Cable Homeruns between Strings & Inverter

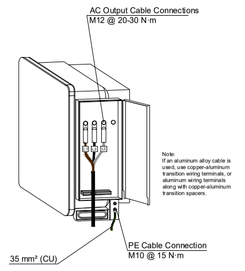

Huawei 215 KTL - Perspective

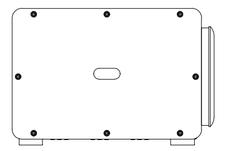

Huawei 215 KTL - Front View

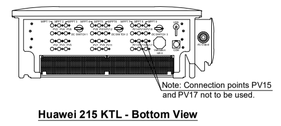

Huawei 215 KTL - Bottom View

Inverter Views

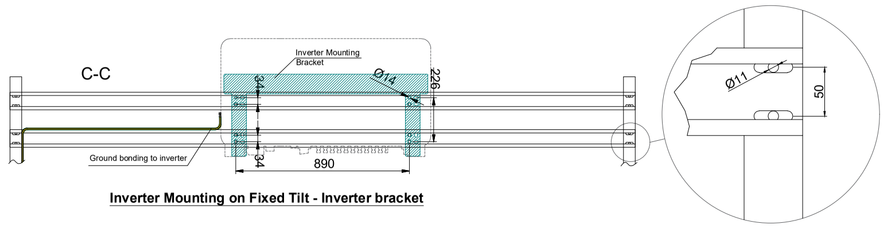

Inverter Mounting on Fixed Tilt - Inverter bracket

Notes:

1. The dimensions of the mounting structure and the fence are indicative! The exact dimensions will be confirmed by the equipment supplier.
2. Colour and materials to be agreed with LPA prior to construction.

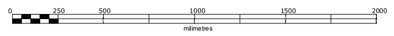

Project: PSF Wherwell

Drawing name: Panel Elevations and Mounting Structure Details for the Trial Trench

ID:		Drawn:
1116_04-2		REN
R 01	First Issue	03/2023
Revision	Description	Date

Discipline:	Phase:	Format:	Scale:	Sheet №
Electrical	Preliminary Design	A1	1:20,1:50	01 / 01

Client:

REPD
Floor 6, Two Kingdom
Street, Paddington,
London, W2 6BD
office@repd.co.uk
www.repd.co.uk

RENERGY LTD
14 B Filip Kutev str.
1407 Sofia, Bulgaria
info@renergy-bg.com
www.renergy-bg.com

This drawing may not be reproduced or be made available to third person or competing companies without Renergy permission.The reproduction, distribution and utilization of this document as well as the communication of its contents without explicit authorization is prohibited. Offenders will be held liable and can findes up to 50% of the project cost. variations in design can occur to site conditions.