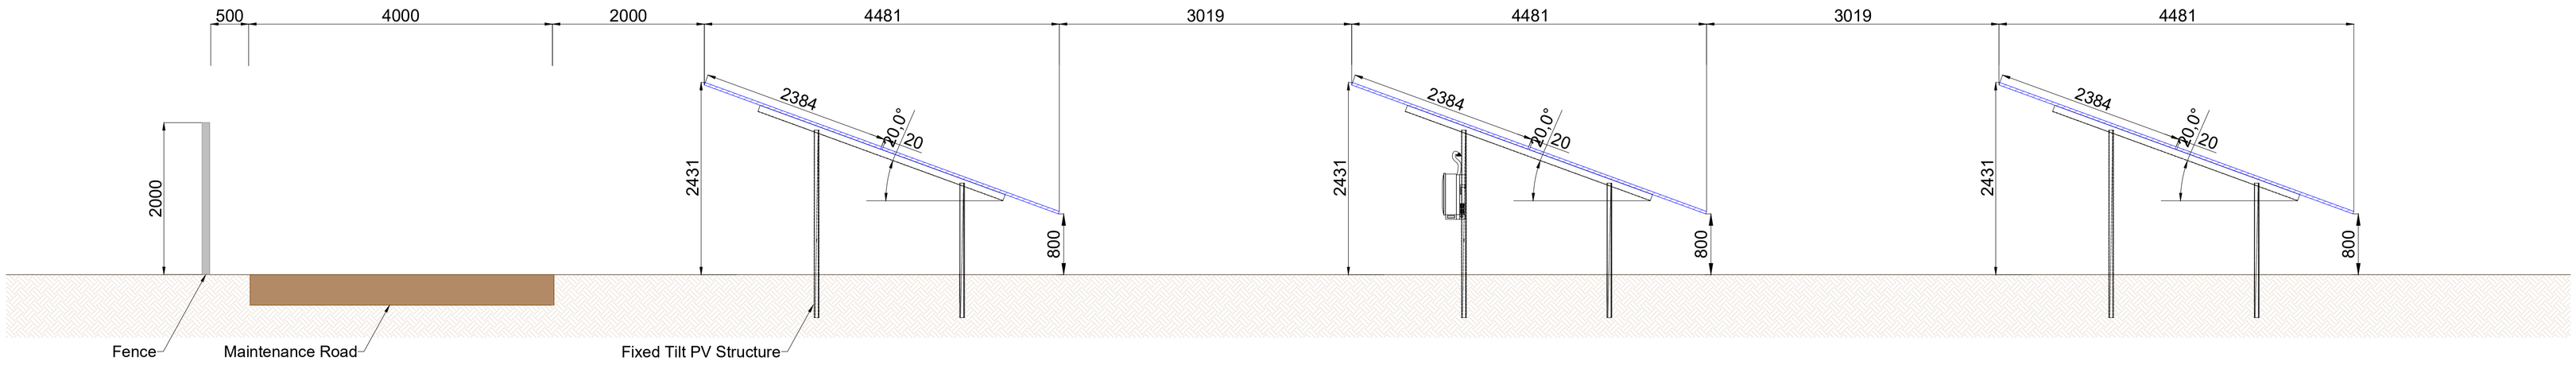

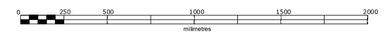

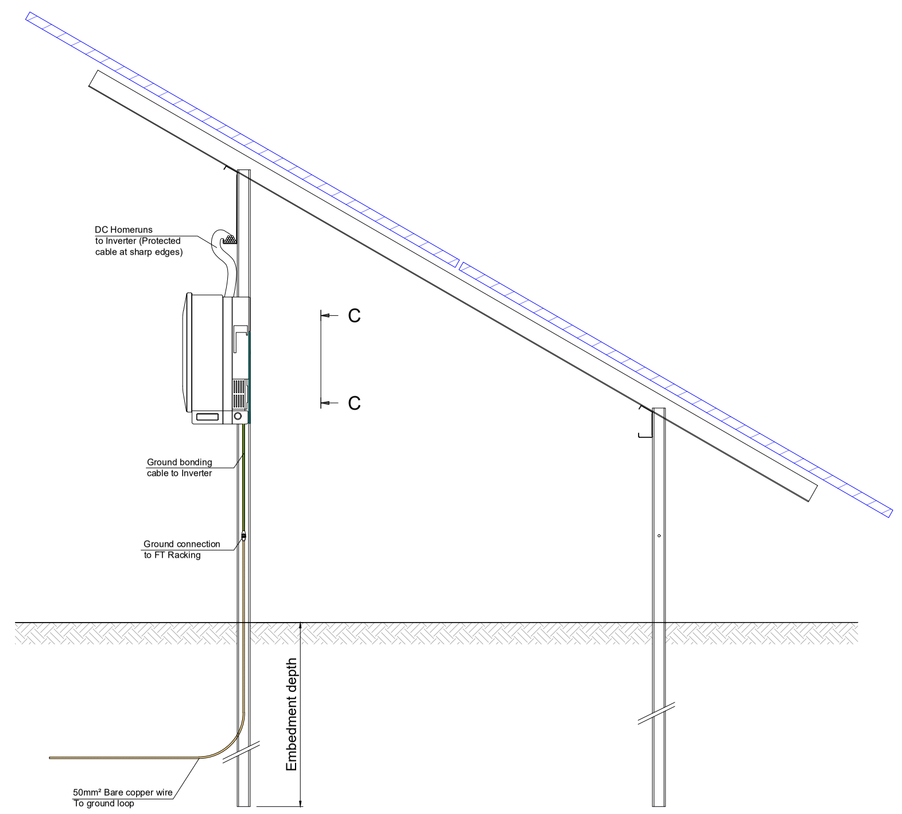

Inverter Mounting on Fixed Tilt Racking

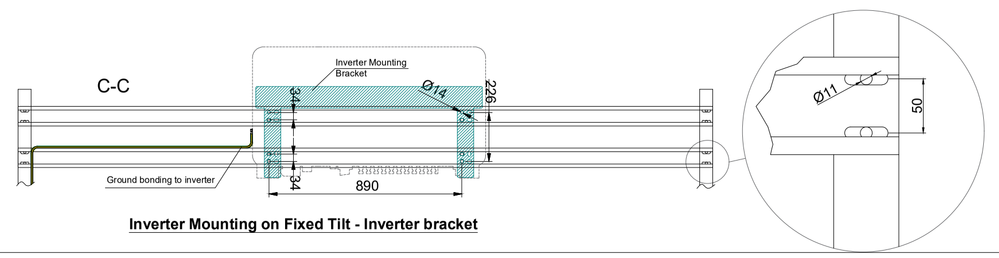

Inverter Mounting on Fixed Tilt - Inverter bracket

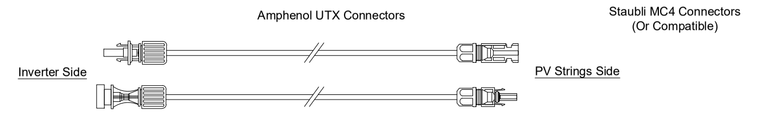

DC Cable Homeruns between Strings & Inverter

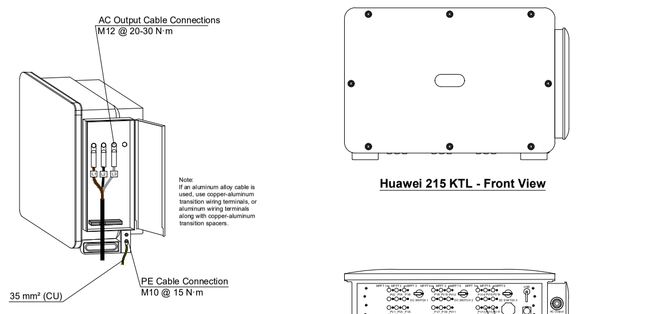

Huawei 215 KTL - Perspective

Huawei 215 KTL - Front View

Huawei 215 KTL - Bottom View

Inverter Views

Notes:

1. The dimensions of the mounting structure and the fence are indicative! The exact dimensions will be confirmed by the equipment supplier.
2. Colour and materials to be agreed with LPA prior to construction.

Project: PSF Wherwell					
Drawing name: Panel Elevations and Mounting Structure Details					
ID: 1116_04-1					Drawn: REN
R 01	First Issue				03/2023
Revision	Description				Date
Discipline: Electrical	Phase: Preliminary Design	Format: A1	Scale: 1:20,1:50	Sheet №: 01 / 01	

Client:

REPD
Floor 6, Two Kingdom Street, Paddington, London, W2 6BD
office@repd.co.uk
www.repd.co.uk

RENERGY LTD
14 B Filip Kutev str.
1407 Sofia, Bulgaria
info@renergy-bg.com
www.renergy-bg.com

This drawing may not be reproduced or be made available to third person or competing companies without Renergy permission.The reproduction, distribution and utilization of this document as well as the communication of its contents without explicit authorization is prohibited. Offenders will be held liable and can findes up to 50% of the project cost: variations in design can occur to site conditions.