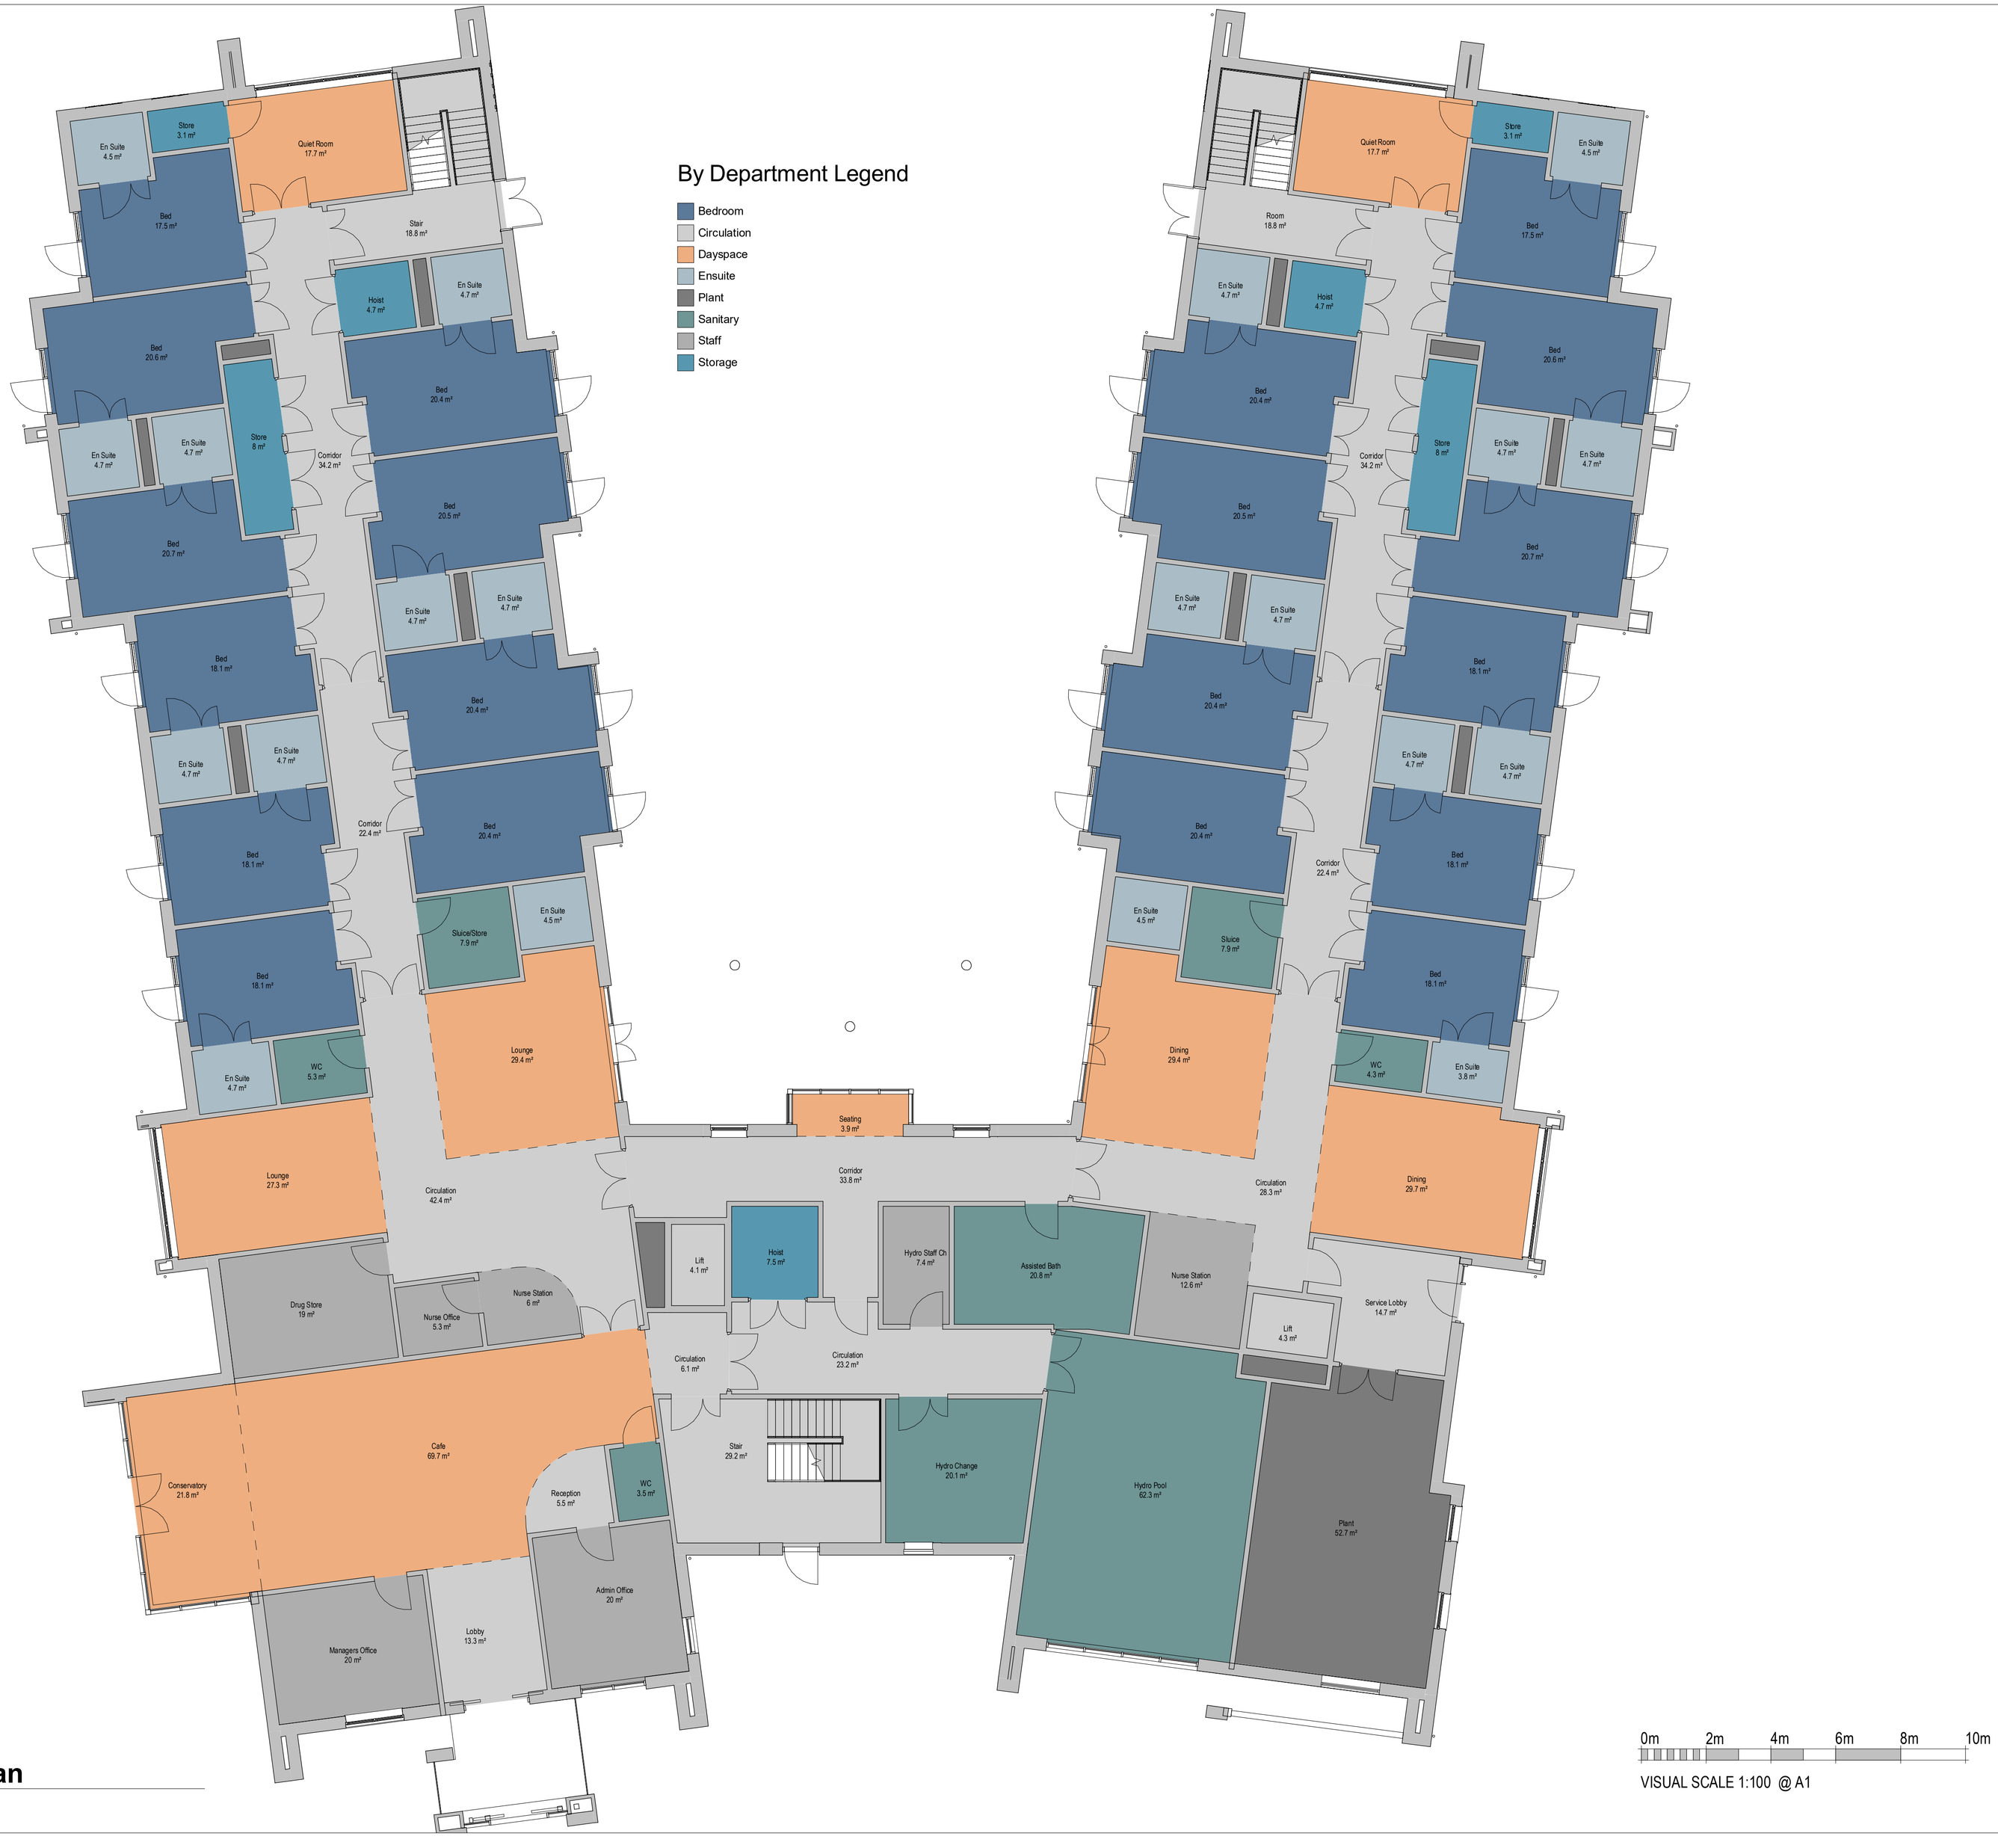

By Department Legend

- Bedroom
- Circulation
- Dayspace
- Ensuite
- Plant
- Sanitary
- Staff
- Storage

NOTES

Do not scale this drawing.

All dimensions are in millimetres unless stated otherwise.

This drawing is to be read in conjunction with all other relevant drawings and specifications.

The copyright of this drawing is vested in Harris Irwin Associates Ltd. and must not be copied or reproduced without the written consent of a Director.

Rev	Date	Description	Drawn By	Checked By
P5	14-02-19	Updated Planning Drawings Following DRP	BG	BG
P4	27-09-18	Planning Submission	BG	JH
P3	14-09-18	Final Draft	BG	JH

harrisirwin architects & designers

Aske Stables, Aske, Richmond, North Yorkshire. DL10 5HG

t: 01748 825675
e: enquiries@harrisirwin.com
w: www.harrisirwin.com

Project:
Adanac Park- Neurological Nursing Home, Southampton
Hamberley Development

Client:
HAMBERLEY

Drawing Title:
Ground Floor Plan

For Planning Submission

HIA Project Number	Scale @ A1	Suitability
2313	1 : 100	S3

Project	Originator	Volume	Level	Type	Role	Number
2313	HIA	01	00	DR	A	0220

0m 2m 4m 6m 8m 10m

VISUAL SCALE 1:100 @ A1

1 Ground Floor Plan
1 : 100